RevNo	Revision note	Date	Signature	Che

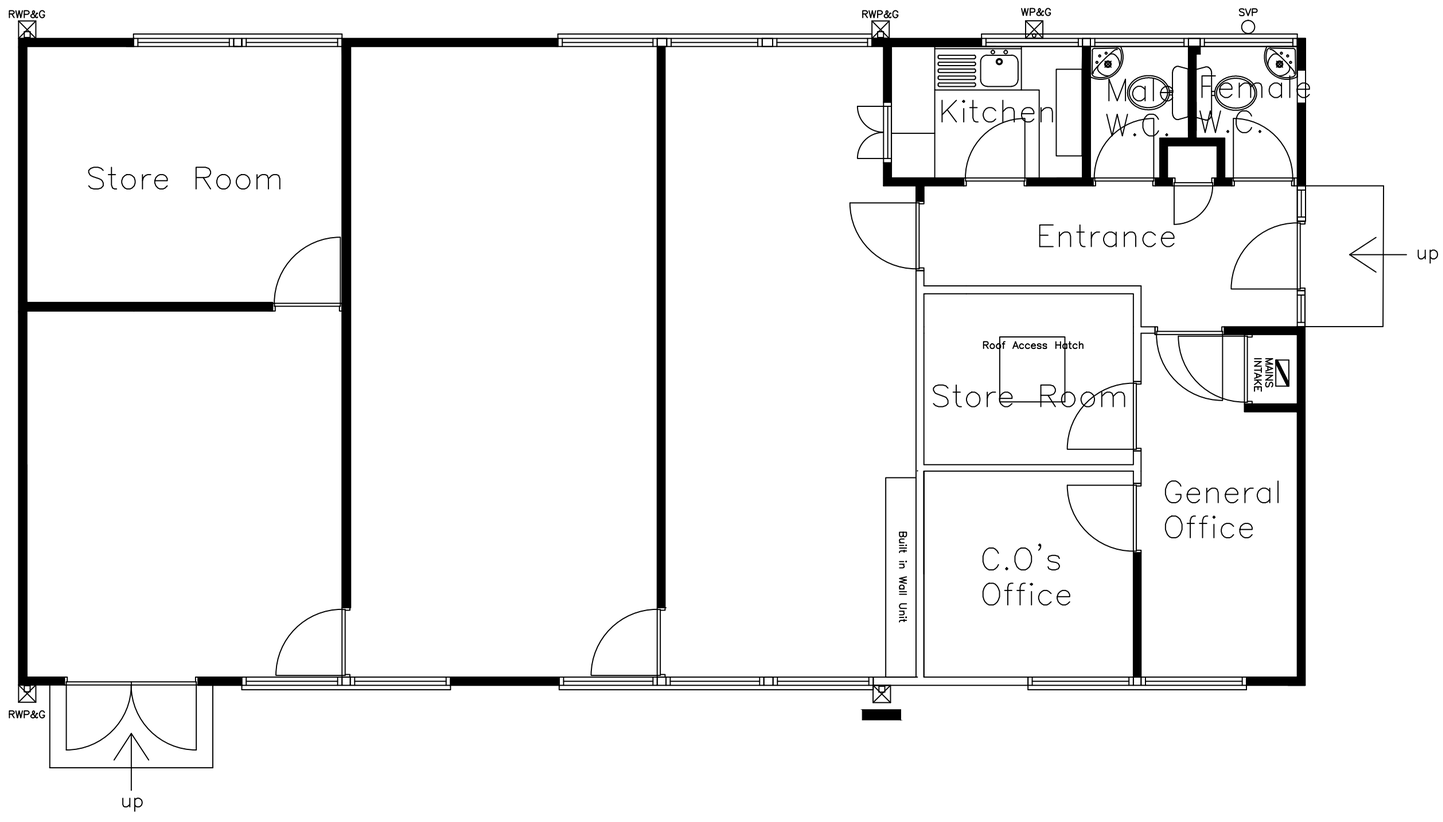

EXISTING FLOOR PLAN

Itemref	Quantity	Title/Name, designation, material, dimension etc			Article No./Reference	
Designed by		Checked by	Approved by - date	Filename	Date	Scale
LEE_DELANEY		JOHN_CHAPMAN	02/02/2012		02/02/2012	1:50@A2

RFCA) THE NORTH WEST OF ENGLAND AND THE ISLE OF MAN
RESERVE FORCES AND CADETS ASSOCIATION
ESHIRE CUMBRIA GREATER MANCHESTER LANCASHIRE MERSEYSIDE THE ISLE OF MAN

NWRFCA
Alexandra Court
28 Alexandra Drive
Aigburth
L17 8YE

Tel No: 0151 7282053
Fax No: 0151 7282072

EXISTING FLOORPLAN

NORMANRD_1004	Edition	Sheet
	1	1