




Existing Floor Plan Scale 1:100

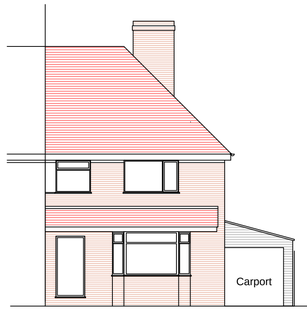


Existing Front Elevation Scale 1:100

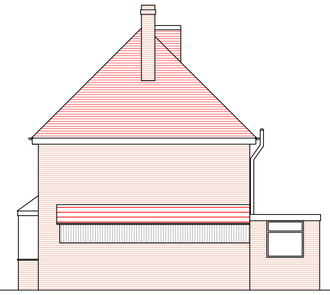


Existing Side Elevation Scale 1:100

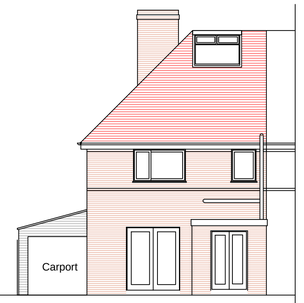


Existing Rear Elevation Scale 1:100

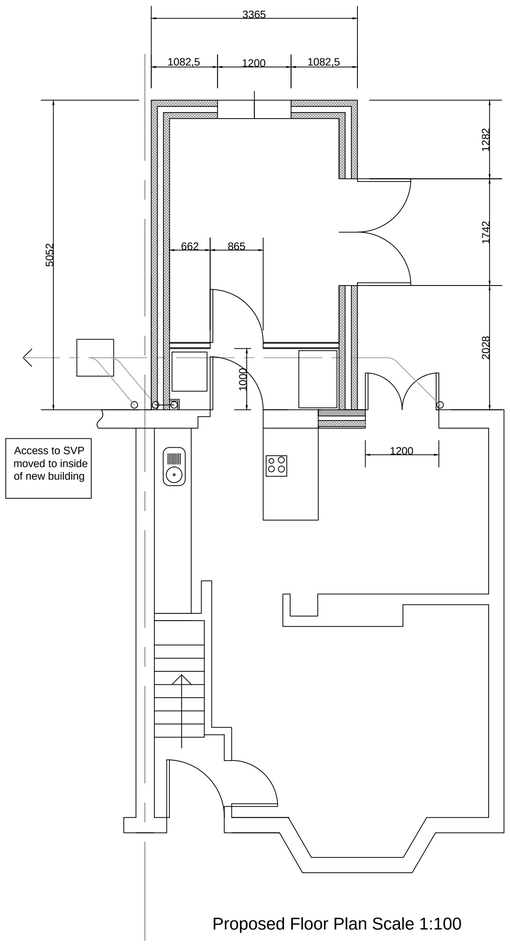


Proposed Floor Plan Scale 1:100

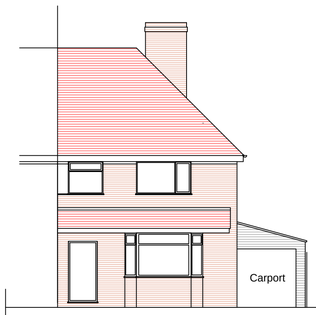


Proposed Front Elevation Scale 1:100

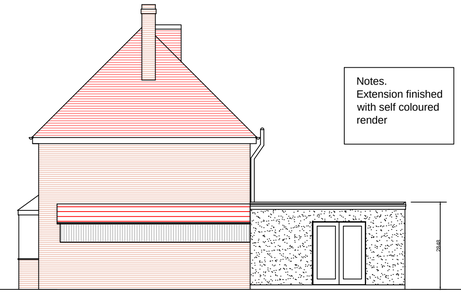

Proposed Side Elevation Scale 1:100

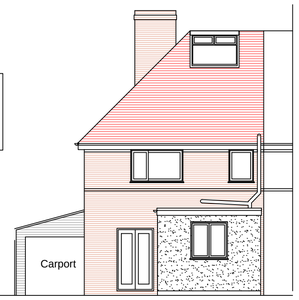

Proposed Rear Elevation Scale 1:100

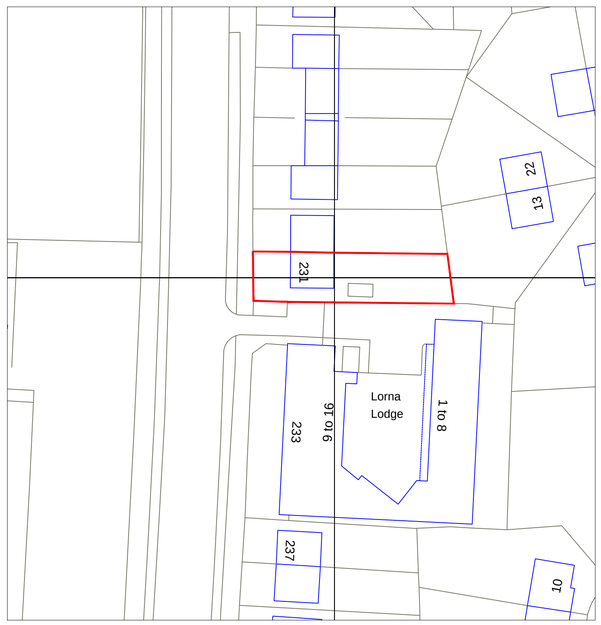

Site plan Scale 1:500

N

Planning Drawings

KEVIN M NEARY Dip Surv C.Build E MCABE AssocRICS
Building Surveyor and Chartered Building Engineer
15 Litherland Ave
Ashway Park
Peel Hall
Manchester
M22 5LD
Tel no 0161 436 4079

PROJECT:
231 Brownley Road, Wythenshawe, Manchester M22 9XA

DRAWING TITLE
Single Storey Extension to Rear

DATE:	SCALE:	DRAWING REF:	REV:
Feb 2014	As shown	KN 01	