PLANNING AND
BUILDING CONTROL
05 FEB 2014

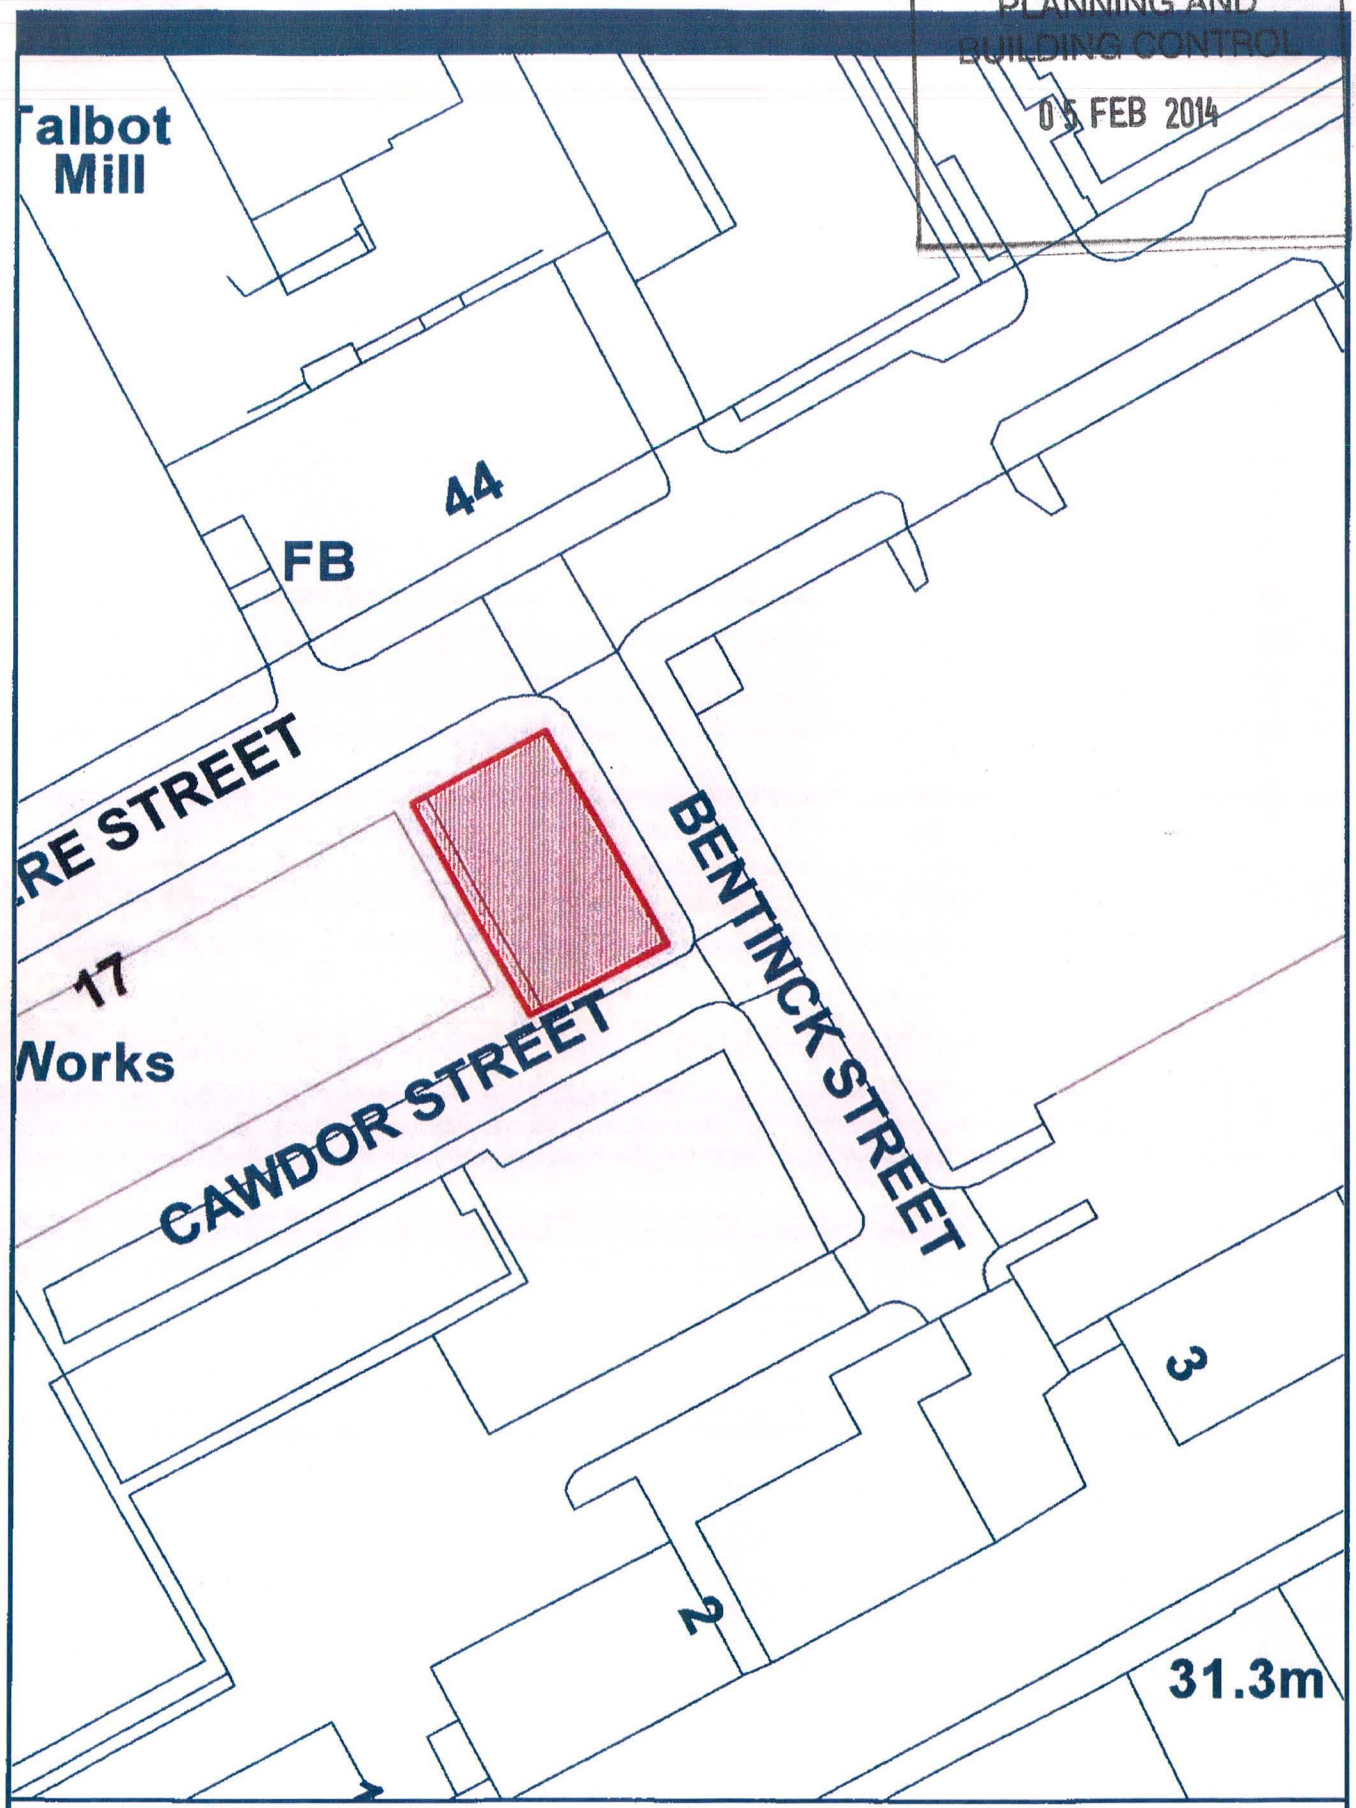

MANCHESTER CITY COUNCIL

CORPORATE PROPERTY SERVICES
CORPORATE SERVICES
DEPARTMENT
TOWN HALL EXTENSION
MANCHESTER
M60 2AX

© Crown copyright and database rights 2013.
Ordnance Survey 100019568.

Scale: 1:500
(Not to Scale)