PURPOSE OF ISSUE	PLANNING

Do not scale from this drawing. All information should be checked by the contractor on site before commencing work. Any discreprencies should be reported to the architect immediately. All rights are reserved and are not transferable. Unauthorised reproductions of this drawing are not permitted.

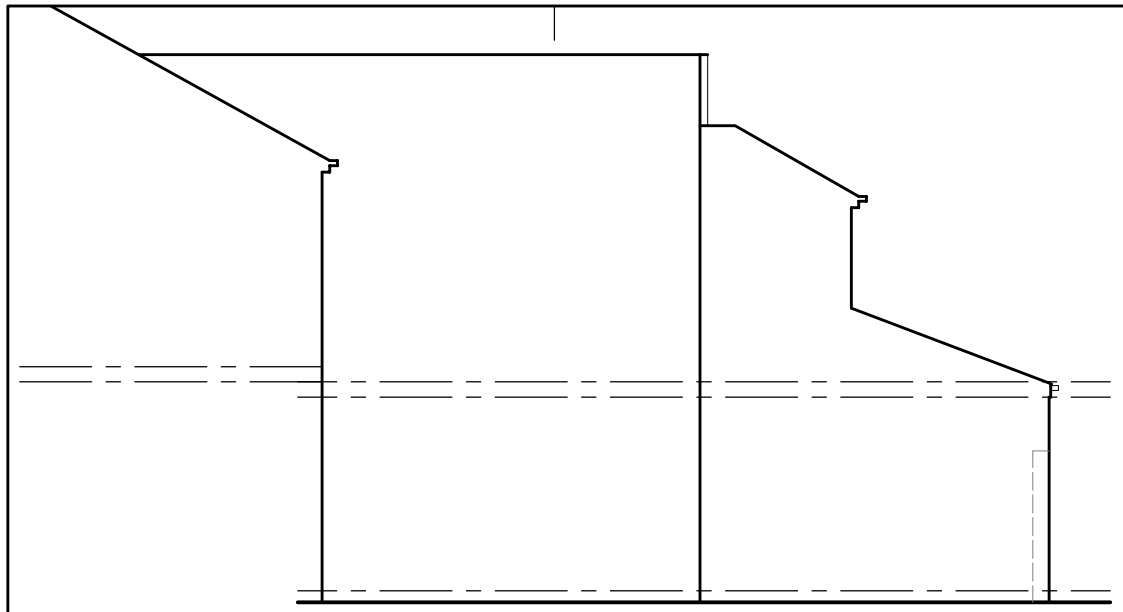

PROPOSED SIDE ELEVATION

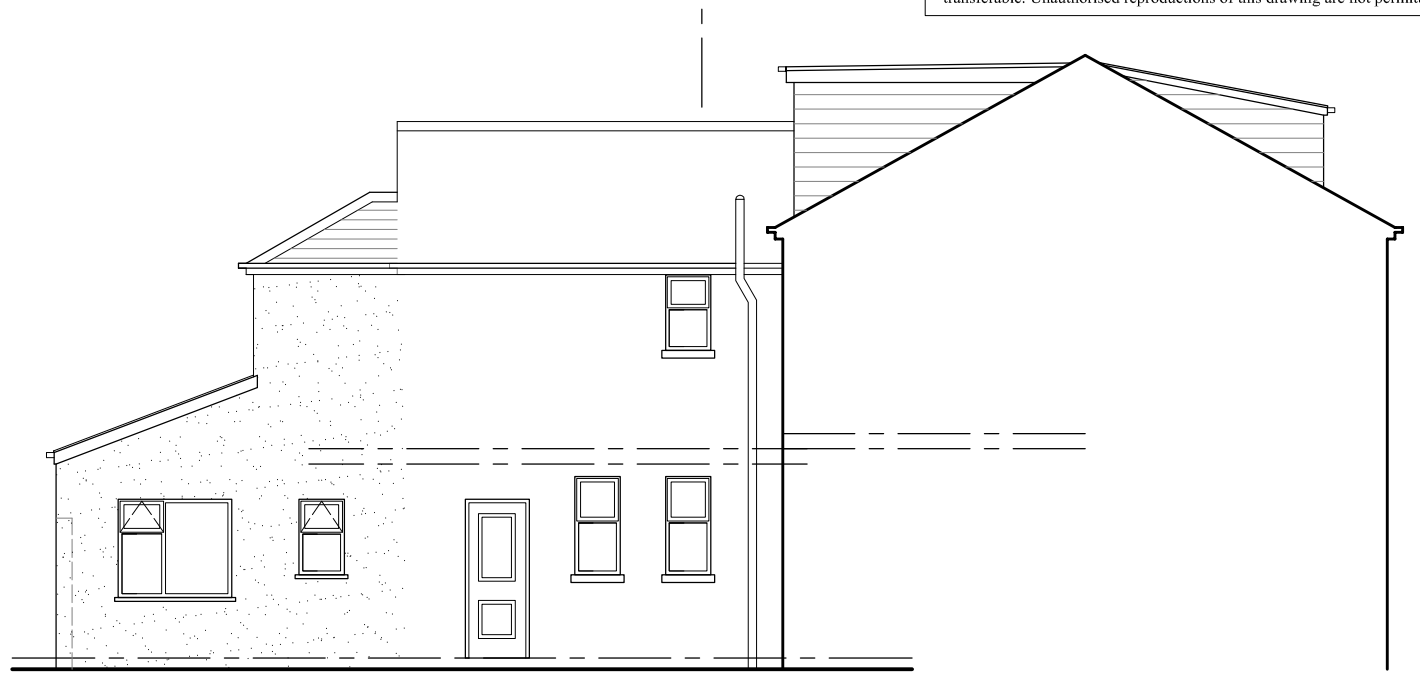

PROPOSED SIDE ELEVATION

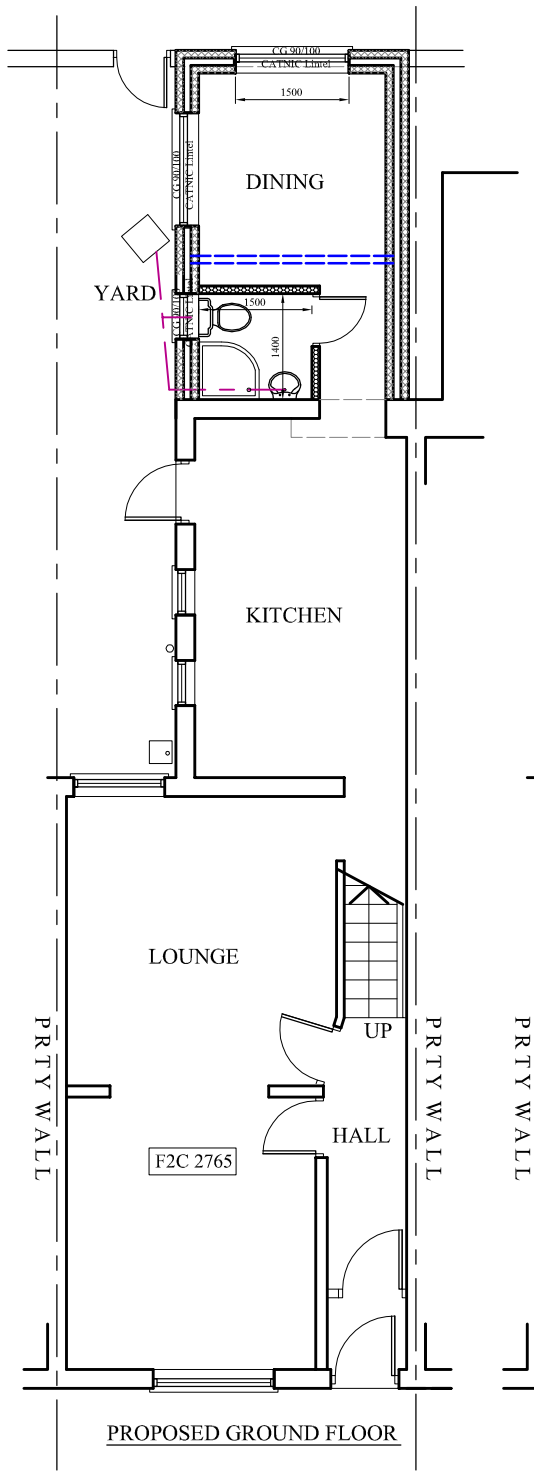

PROPOSED GROUND FLOOR

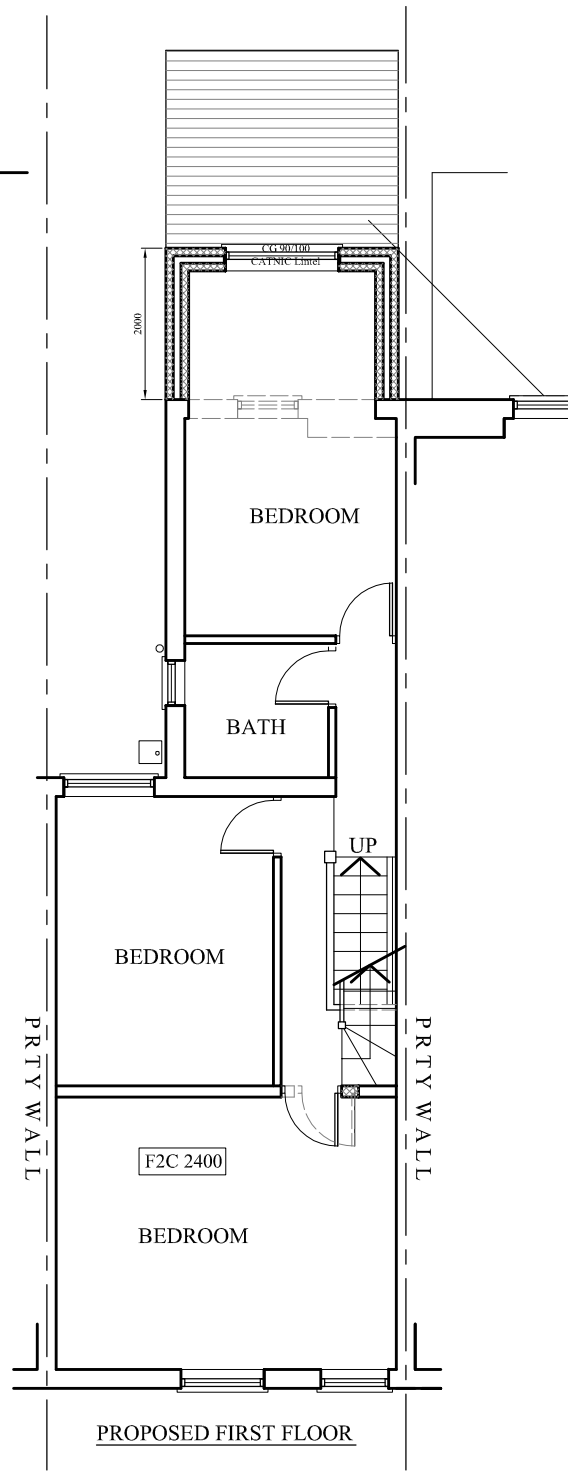

PROPOSED FIRST FLOOR

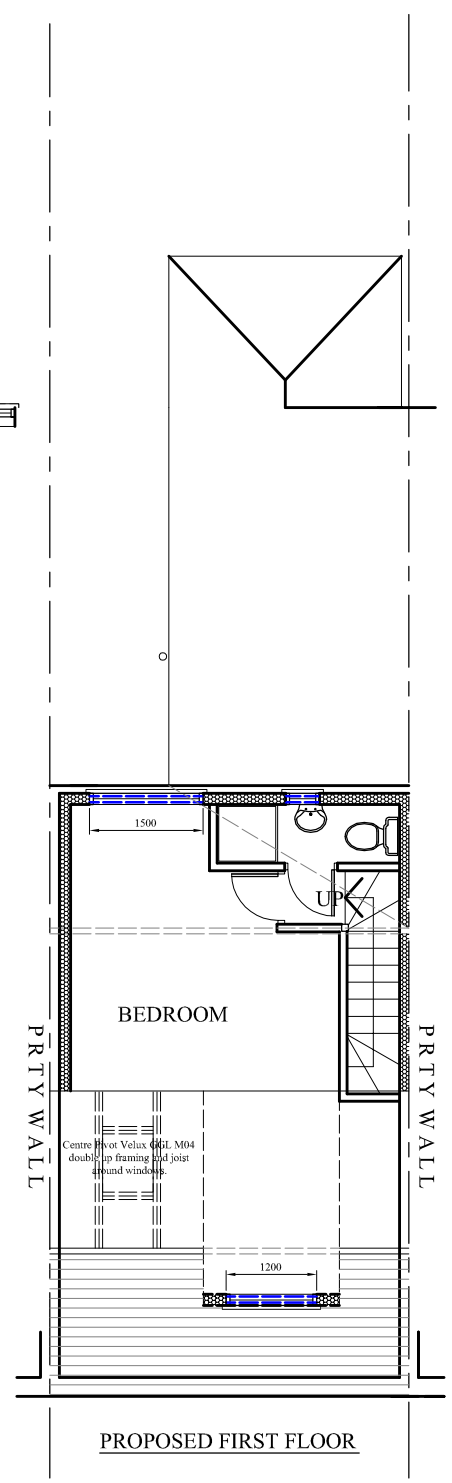

PROPOSED FIRST FLOOR



PROPOSED FRONT ELEVATION

PROPOSED REAR ELEVATION

PROJECT
36 East Grove, MCR, M13 0BA

CLIENT
Mr. Ayaz

DRAWING TITLE
Proposed plan

JOB No	DRAWING No
-	NA-P02

SCALE	DATE	REVISION
1:100@A3	Nov. 2013	-

t: 0782 895 3405
e: niamat@hotmail.co.uk

na design