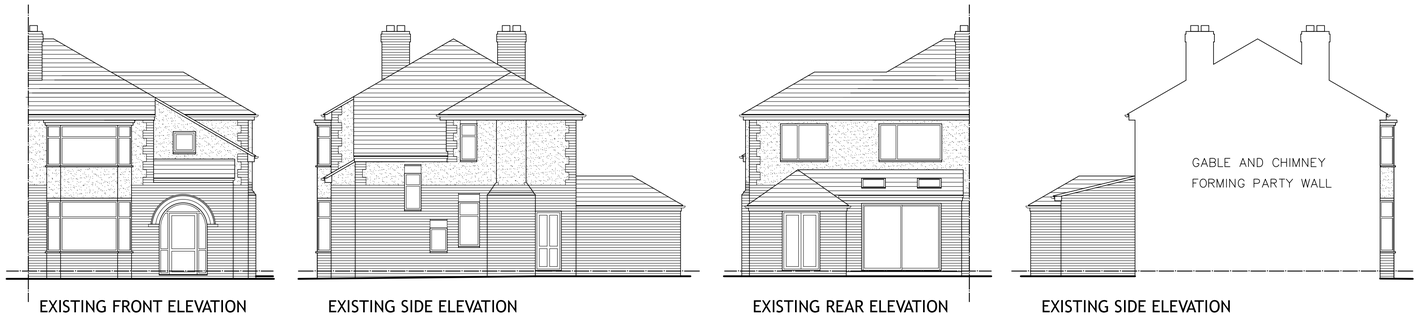

EXISTING FRONT ELEVATION | EXISTING SIDE ELEVATION | EXISTING REAR ELEVATION | EXISTING SIDE ELEVATION

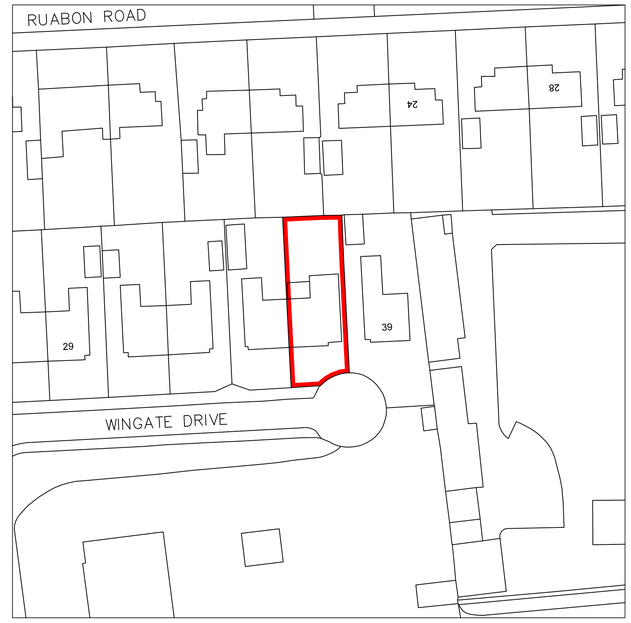

PROPOSED BLOCK PLAN AT 1:500 SCALE

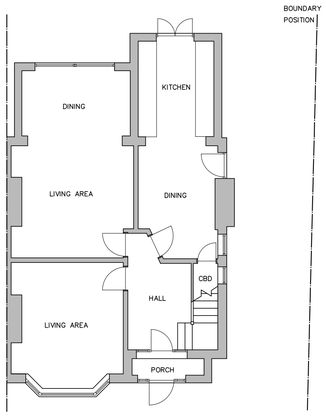

EXISTING GROUND FLOOR PLAN

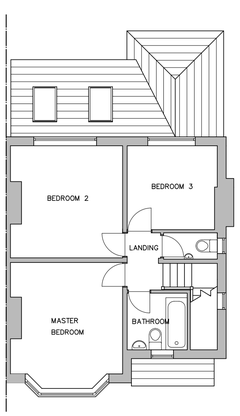

EXISTING FIRST FLOOR PLAN

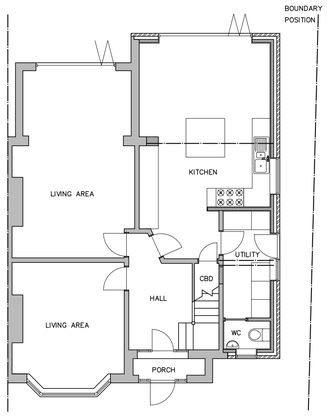

PROPOSED GROUND FLOOR PLAN

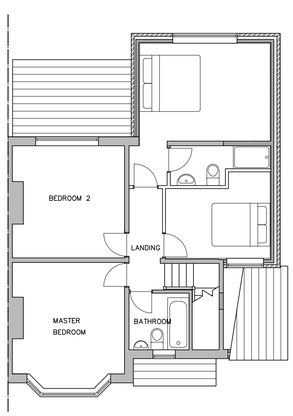

PROPOSED FIRST FLOOR PLAN

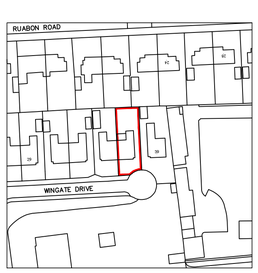

LOCATION PLAN AT 1:1250 SCALE

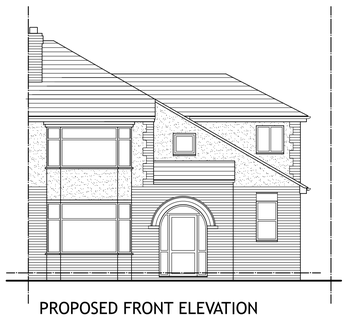

PROPOSED FRONT ELEVATION



PROPOSED SIDE ELEVATION

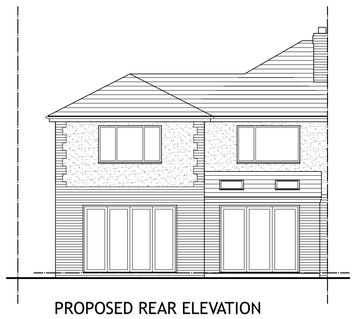

PROPOSED REAR ELEVATION

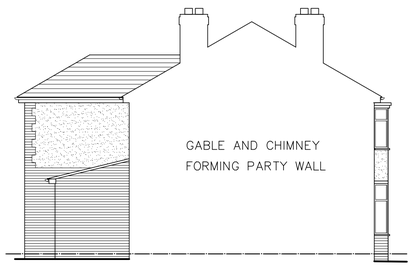

PROPOSED SIDE ELEVATION

CLIENT:
LUKE EVANS
PROPOSAL:
EXTENSION OF
37 WINGATE DRIVE, DIDSBURY,
MANCHESTER, M20 2RT

PLANNING PERMISSION APPLICATION

ALL SCALES UNLESS OTHERWISE STATED: 1:100 @ A1

DATE:	DRAWN:	PLAN No.:
27/02/2013	MTB	0399-03

STROMA CERTIFIED ENERGY ASSESSOR
On Construction Domestic Energy Assessor Accreditation No. : STR0005686

partner LABC

THIS PLAN IS PREPARED TO SATISFY THE REQUIREMENTS OF PLANNING AND BUILDING REGULATION CONSENTS. THE DESIGNER ACCEPTS NO RESPONSIBILITY FOR ANY ERRORS, OMISSIONS OR OTHER MATERIAL SITE CONDITIONS. CONTRACTORS MUST CHECK ALL DETAILS ON SITE AND REPORT TO DENSTONE ARCHITECTURAL DESIGN LTD. IF AN AMENDED PLAN OR AMENDED DETAIL IS REQUIRED. IT IS THE CONTRACTORS RESPONSIBILITY TO ENSURE THAT THEY ARE WORKING FROM THE MOST RECENT DRAWING. THIS DRAWING IS FOR THE SOLE USE OF THE CLIENT NAMED ON THIS DRAWING AND IS THE COPYRIGHT OF DENSTONE ARCHITECTURAL DESIGN LTD.

denstone
architectural design
tel: 0800 389 0557