

Do not scale. All dimensions to be checked on site prior to fabrication of components or execution of works. This drawing, the design and information contained within are Copyright of Gibson Architects Limited and must not be used or reproduced without express permission. Gibson Architects Limited shall not be liable if used or reproduced without authorisation.



Location Plan (1:1250)

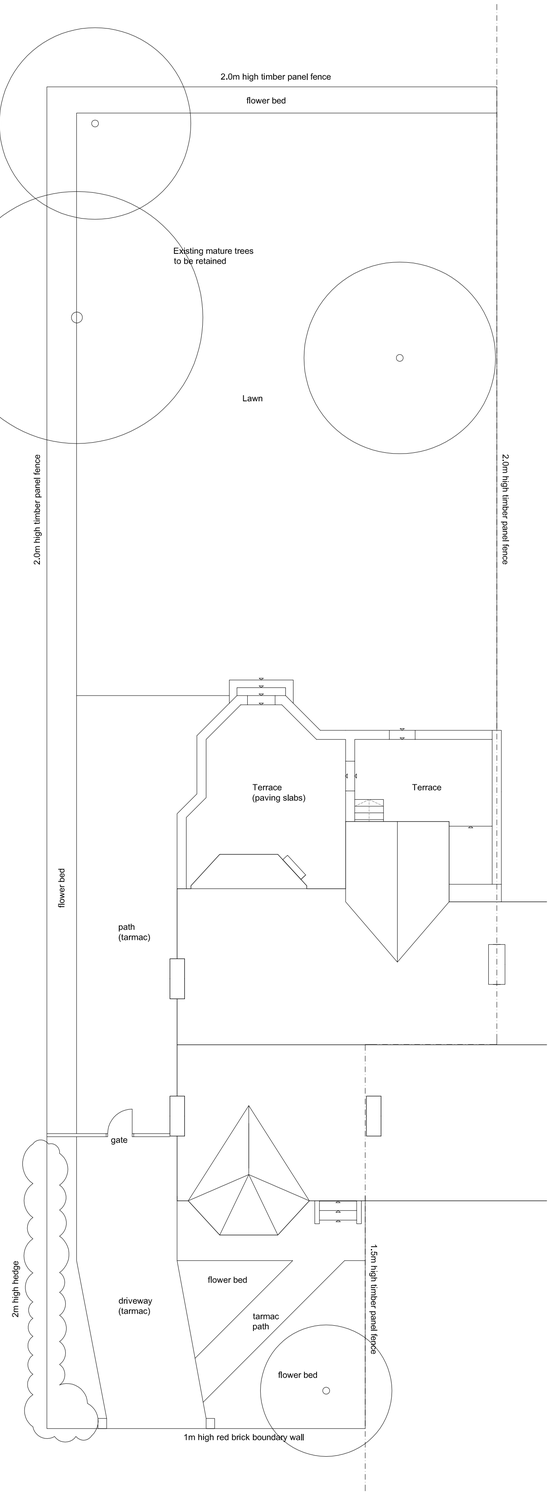

Site Plan - Existing (1:100)

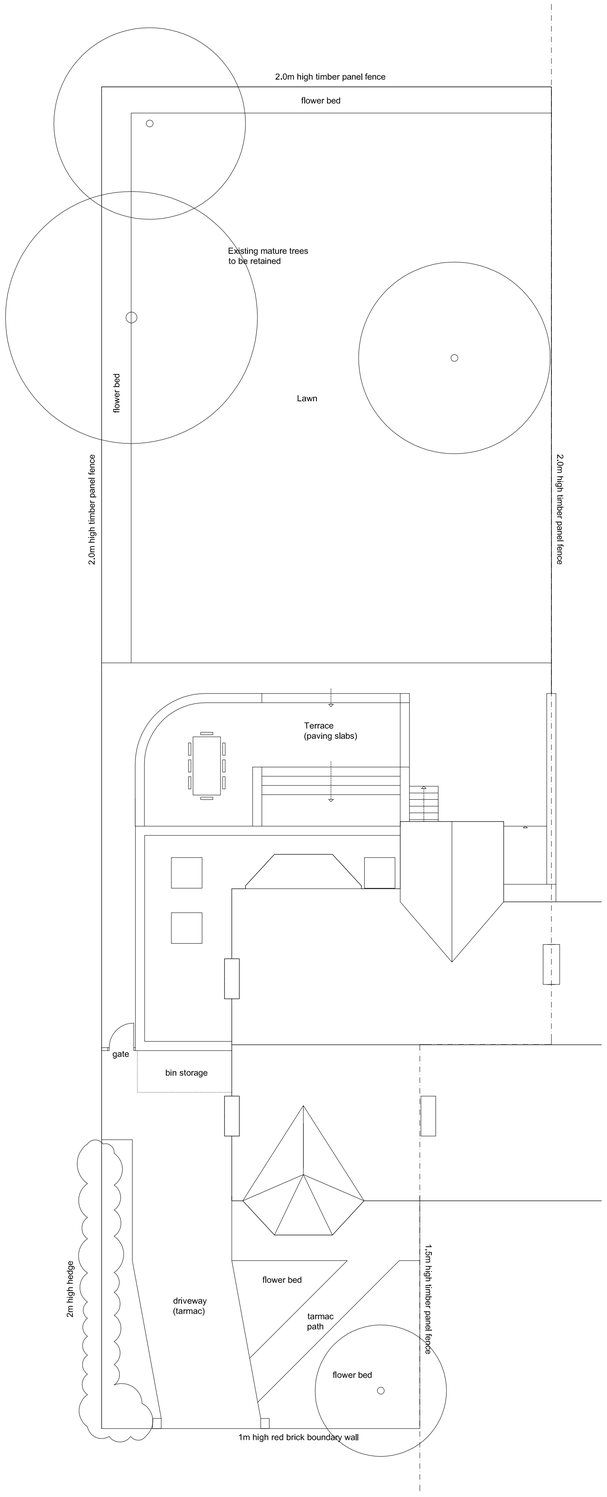

Site Plan - Proposed (1:100)

Revision	Date	Description	Drawn

gibson ARCHITECTS

Client:
De Araujo

Project:
56 Parsonage Road, Withington

Drawing Title:
Planning
Location Plan and Site Plans

Job no:	Drawing no:	Drawn:	Checked:	Date:	Scale:
G.0267	PL001	MM	DG	Jan 14	as shown@A1

Gibson Architects Limited 150e Burton Road West Didsbury Manchester M20 1LH
+44 (0)161 445 0416 www.gibsonarchitects.co.uk Info@gibsonarchitects.co.uk