Notes
Do not scale, use figured dimensions only.
All dimensions to be verified on site prior to the commencement of any work or the production of any shop drawing. All discrepancies to be reported to the Architect.
This drawing is to be read in conjunction with all related Architect's and Engineer's drawings and any other relevant information.

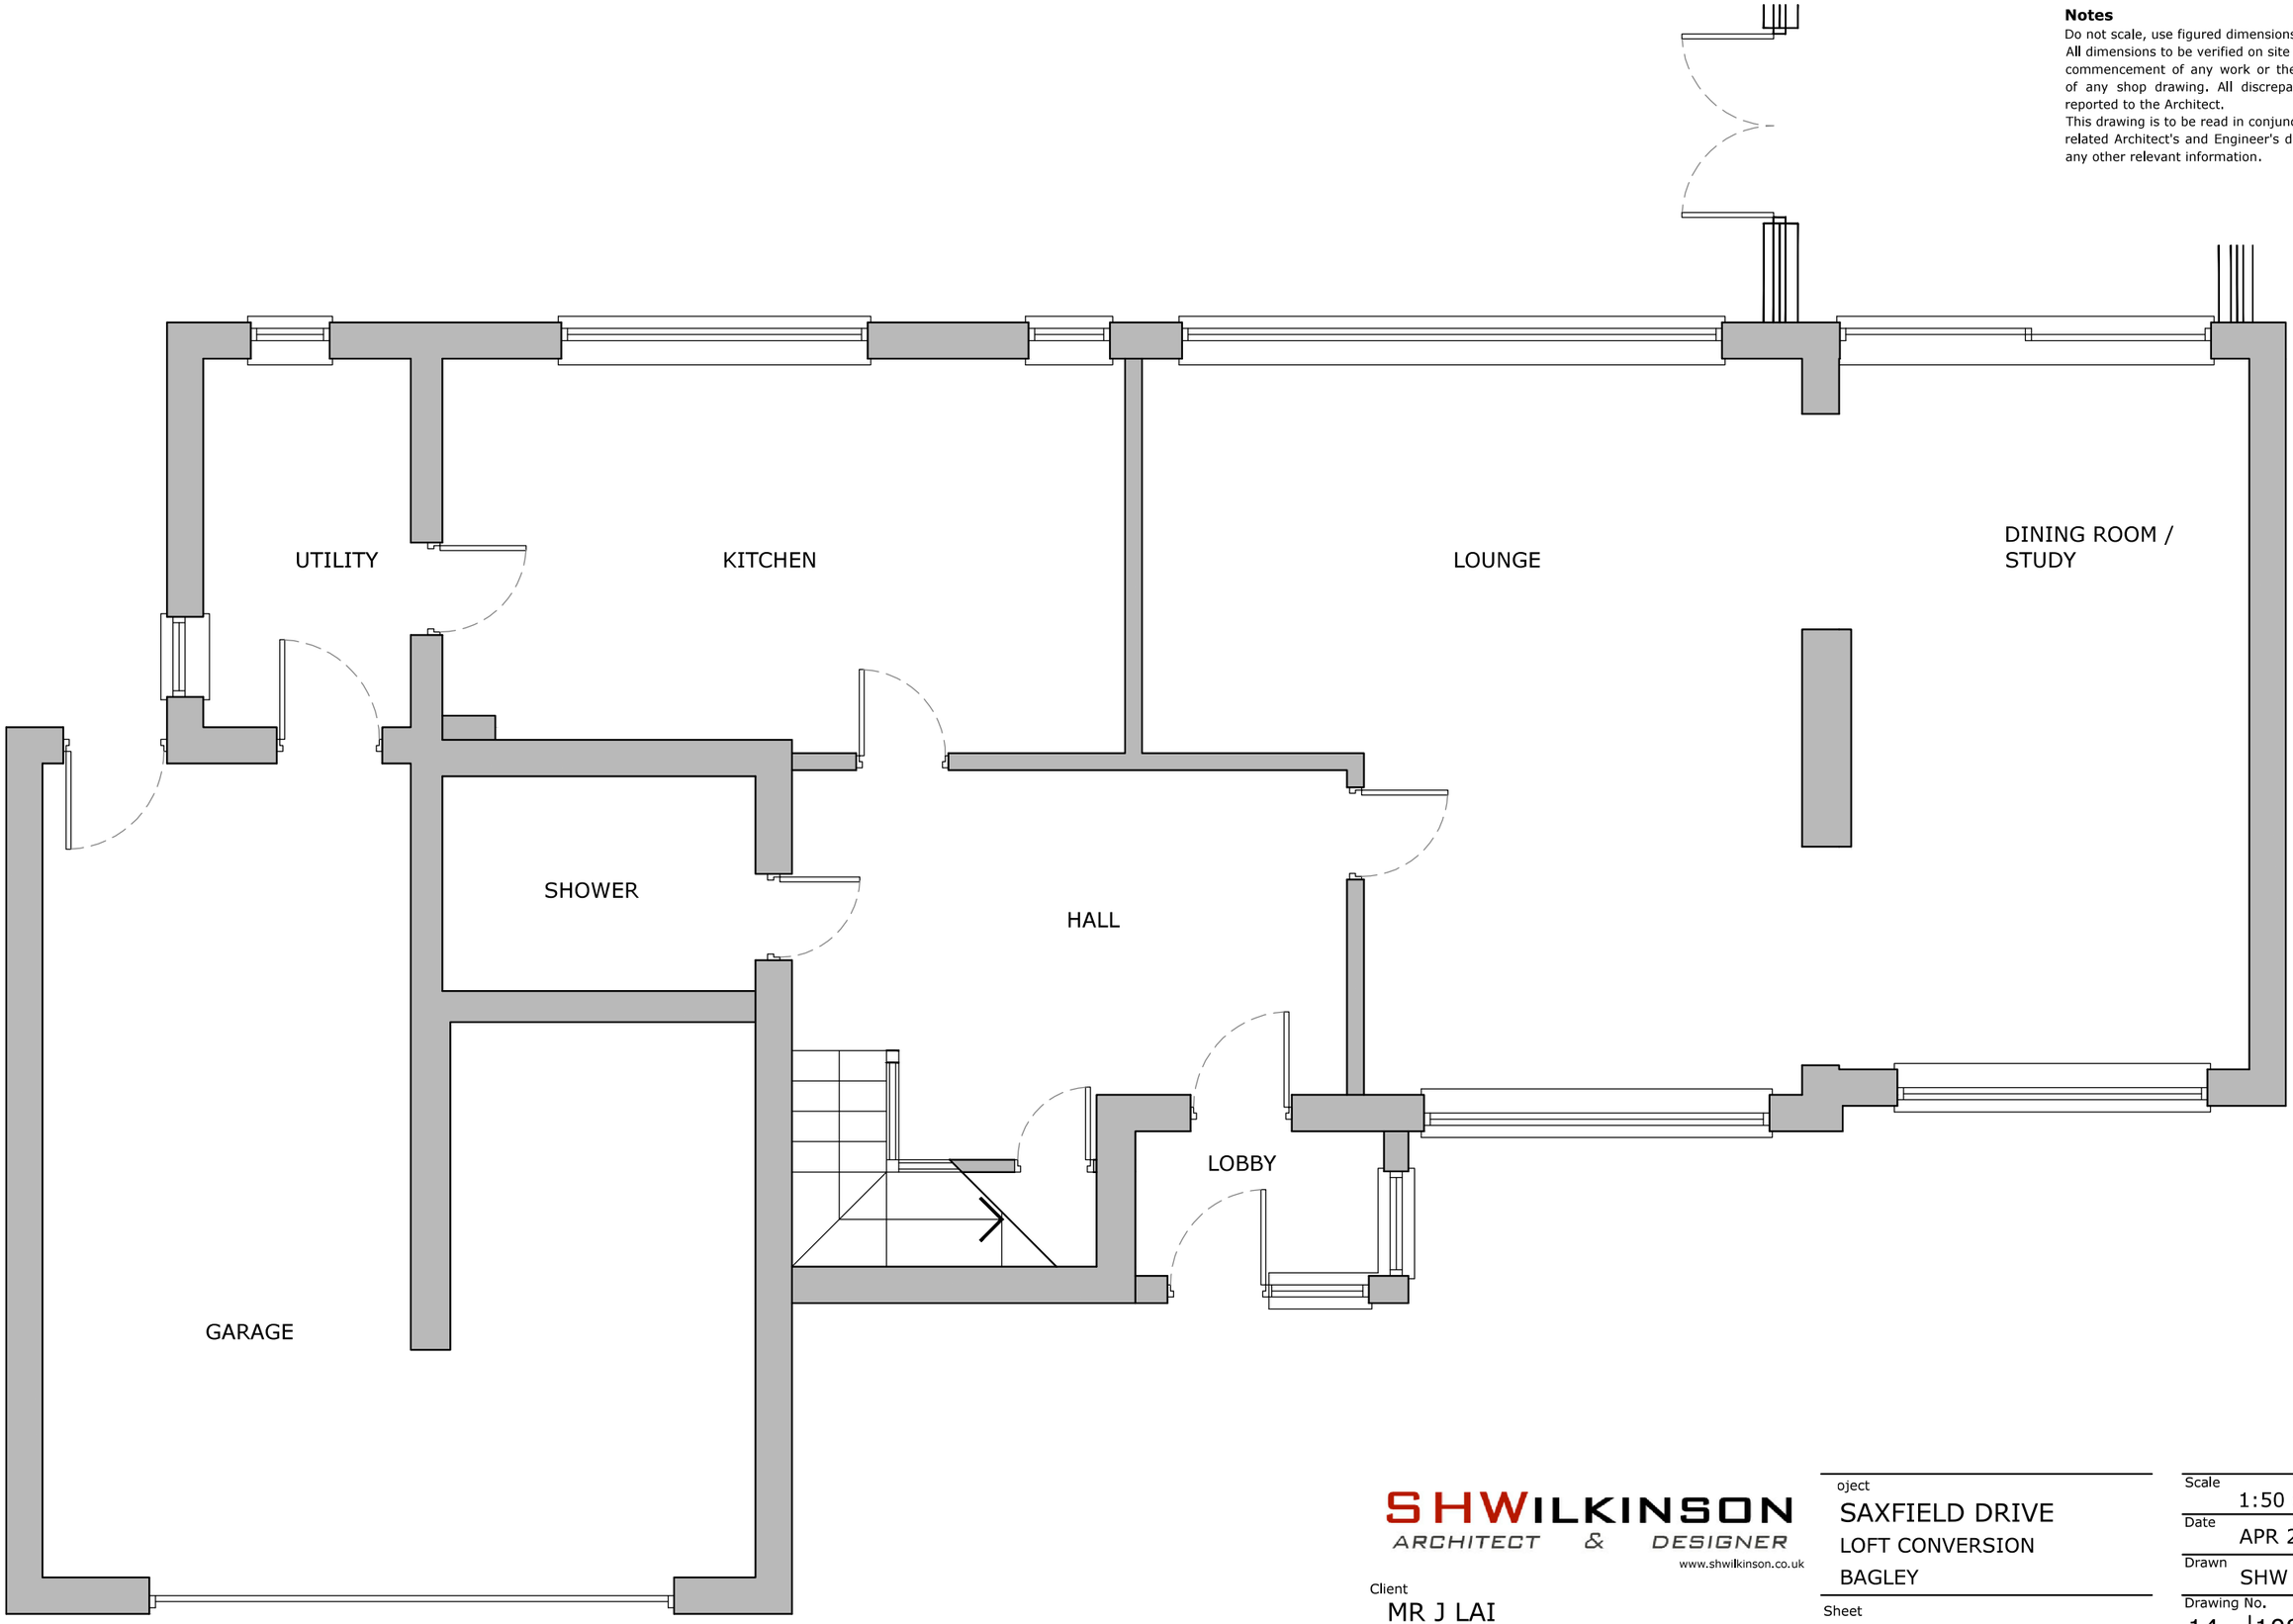

SHWILKINSON
ARCHITECT & DESIGNER
www.shwilkinson.co.uk

Client
MR J LAI

© Copyright In this drawing Is vested In SHWilkinson Architect & Designer

9 Chapel Street, Horwich, Bolton, BL6 6BW
Telephone: +44(0)7809373066 Email: Scott@shwilkinson.co.uk

oject
SAXFIELD DRIVE
LOFT CONVERSION
BAGLEY

Sheet
EXTG GROUND FLOOR

Scale
1:50 @A3

Date
APR 2014

Drawn
SHW

Drawing No.
14 | 108 | 01