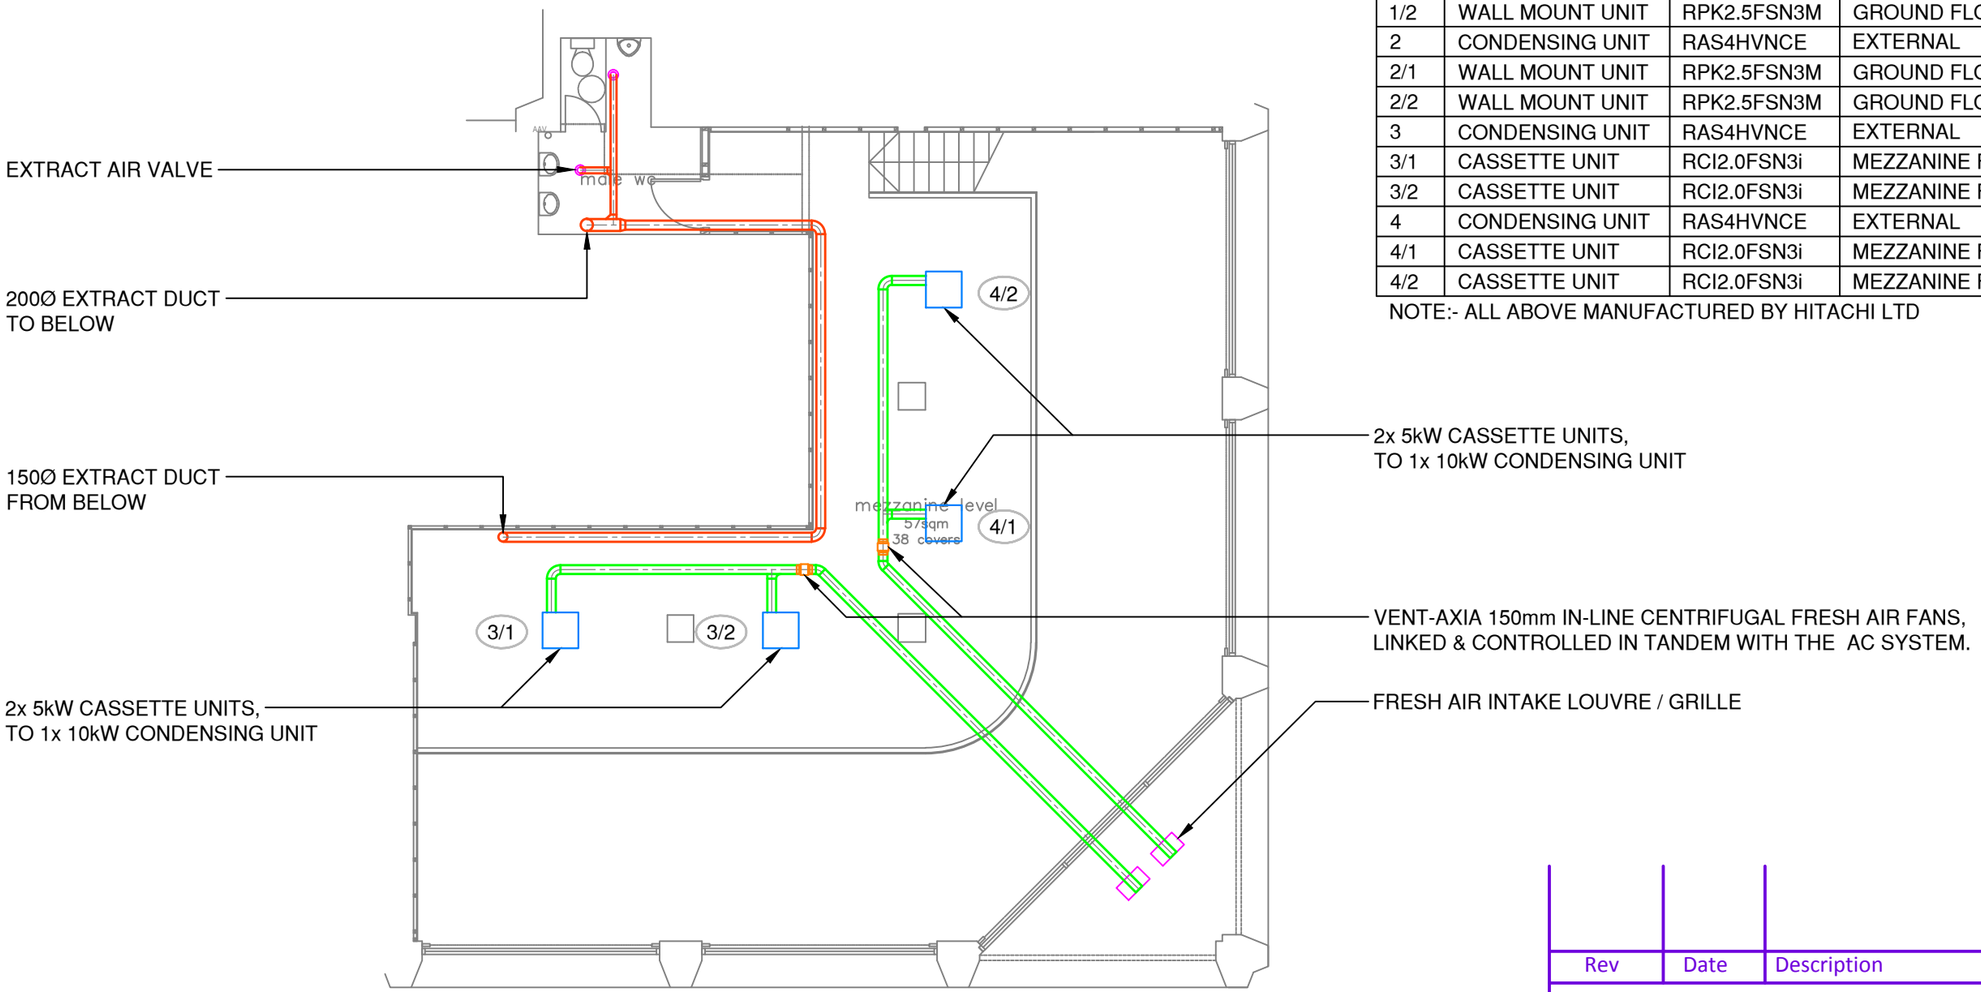

AIR CONDITIONING EQUIPMENT			
REF	DESCRIPTION	MODEL	LOCATION
1	CONDENSING UNIT	RAS4HVNCE	EXTERNAL
1/1	WALL MOUNT UNIT	RPK2.5FSN3M	GROUND FLOOR
1/2	WALL MOUNT UNIT	RPK2.5FSN3M	GROUND FLOOR
2	CONDENSING UNIT	RAS4HVNCE	EXTERNAL
2/1	WALL MOUNT UNIT	RPK2.5FSN3M	GROUND FLOOR
2/2	WALL MOUNT UNIT	RPK2.5FSN3M	GROUND FLOOR
3	CONDENSING UNIT	RAS4HVNCE	EXTERNAL
3/1	CASSETTE UNIT	RCI2.0FSN3i	MEZZANINE FLOOR
3/2	CASSETTE UNIT	RCI2.0FSN3i	MEZZANINE FLOOR
4	CONDENSING UNIT	RAS4HVNCE	EXTERNAL
4/1	CASSETTE UNIT	RCI2.0FSN3i	MEZZANINE FLOOR
4/2	CASSETTE UNIT	RCI2.0FSN3i	MEZZANINE FLOOR

NOTE:- ALL ABOVE MANUFACTURED BY HITACHI LTD

Rev	Date	Description	By

SWAN Projects

tel: 0161 300 3465 fax: 0161 959 2093 E mail: Info@swan-projects.com

Client	ARTEZ LIMITED
Project	PROPOSED SALUT WINE BAR COOPER STREET, MANCHESTER
Title	GENERAL ARRANGEMENT OF PROPOSED AIR CONDITIONING & VENTILATION MEZZANINE FLOOR

Scale	1:100@A3	Drawing Number	Rev
Date	18.11.13	Q289/0113/2	
Drawn	PAS		
Checked			