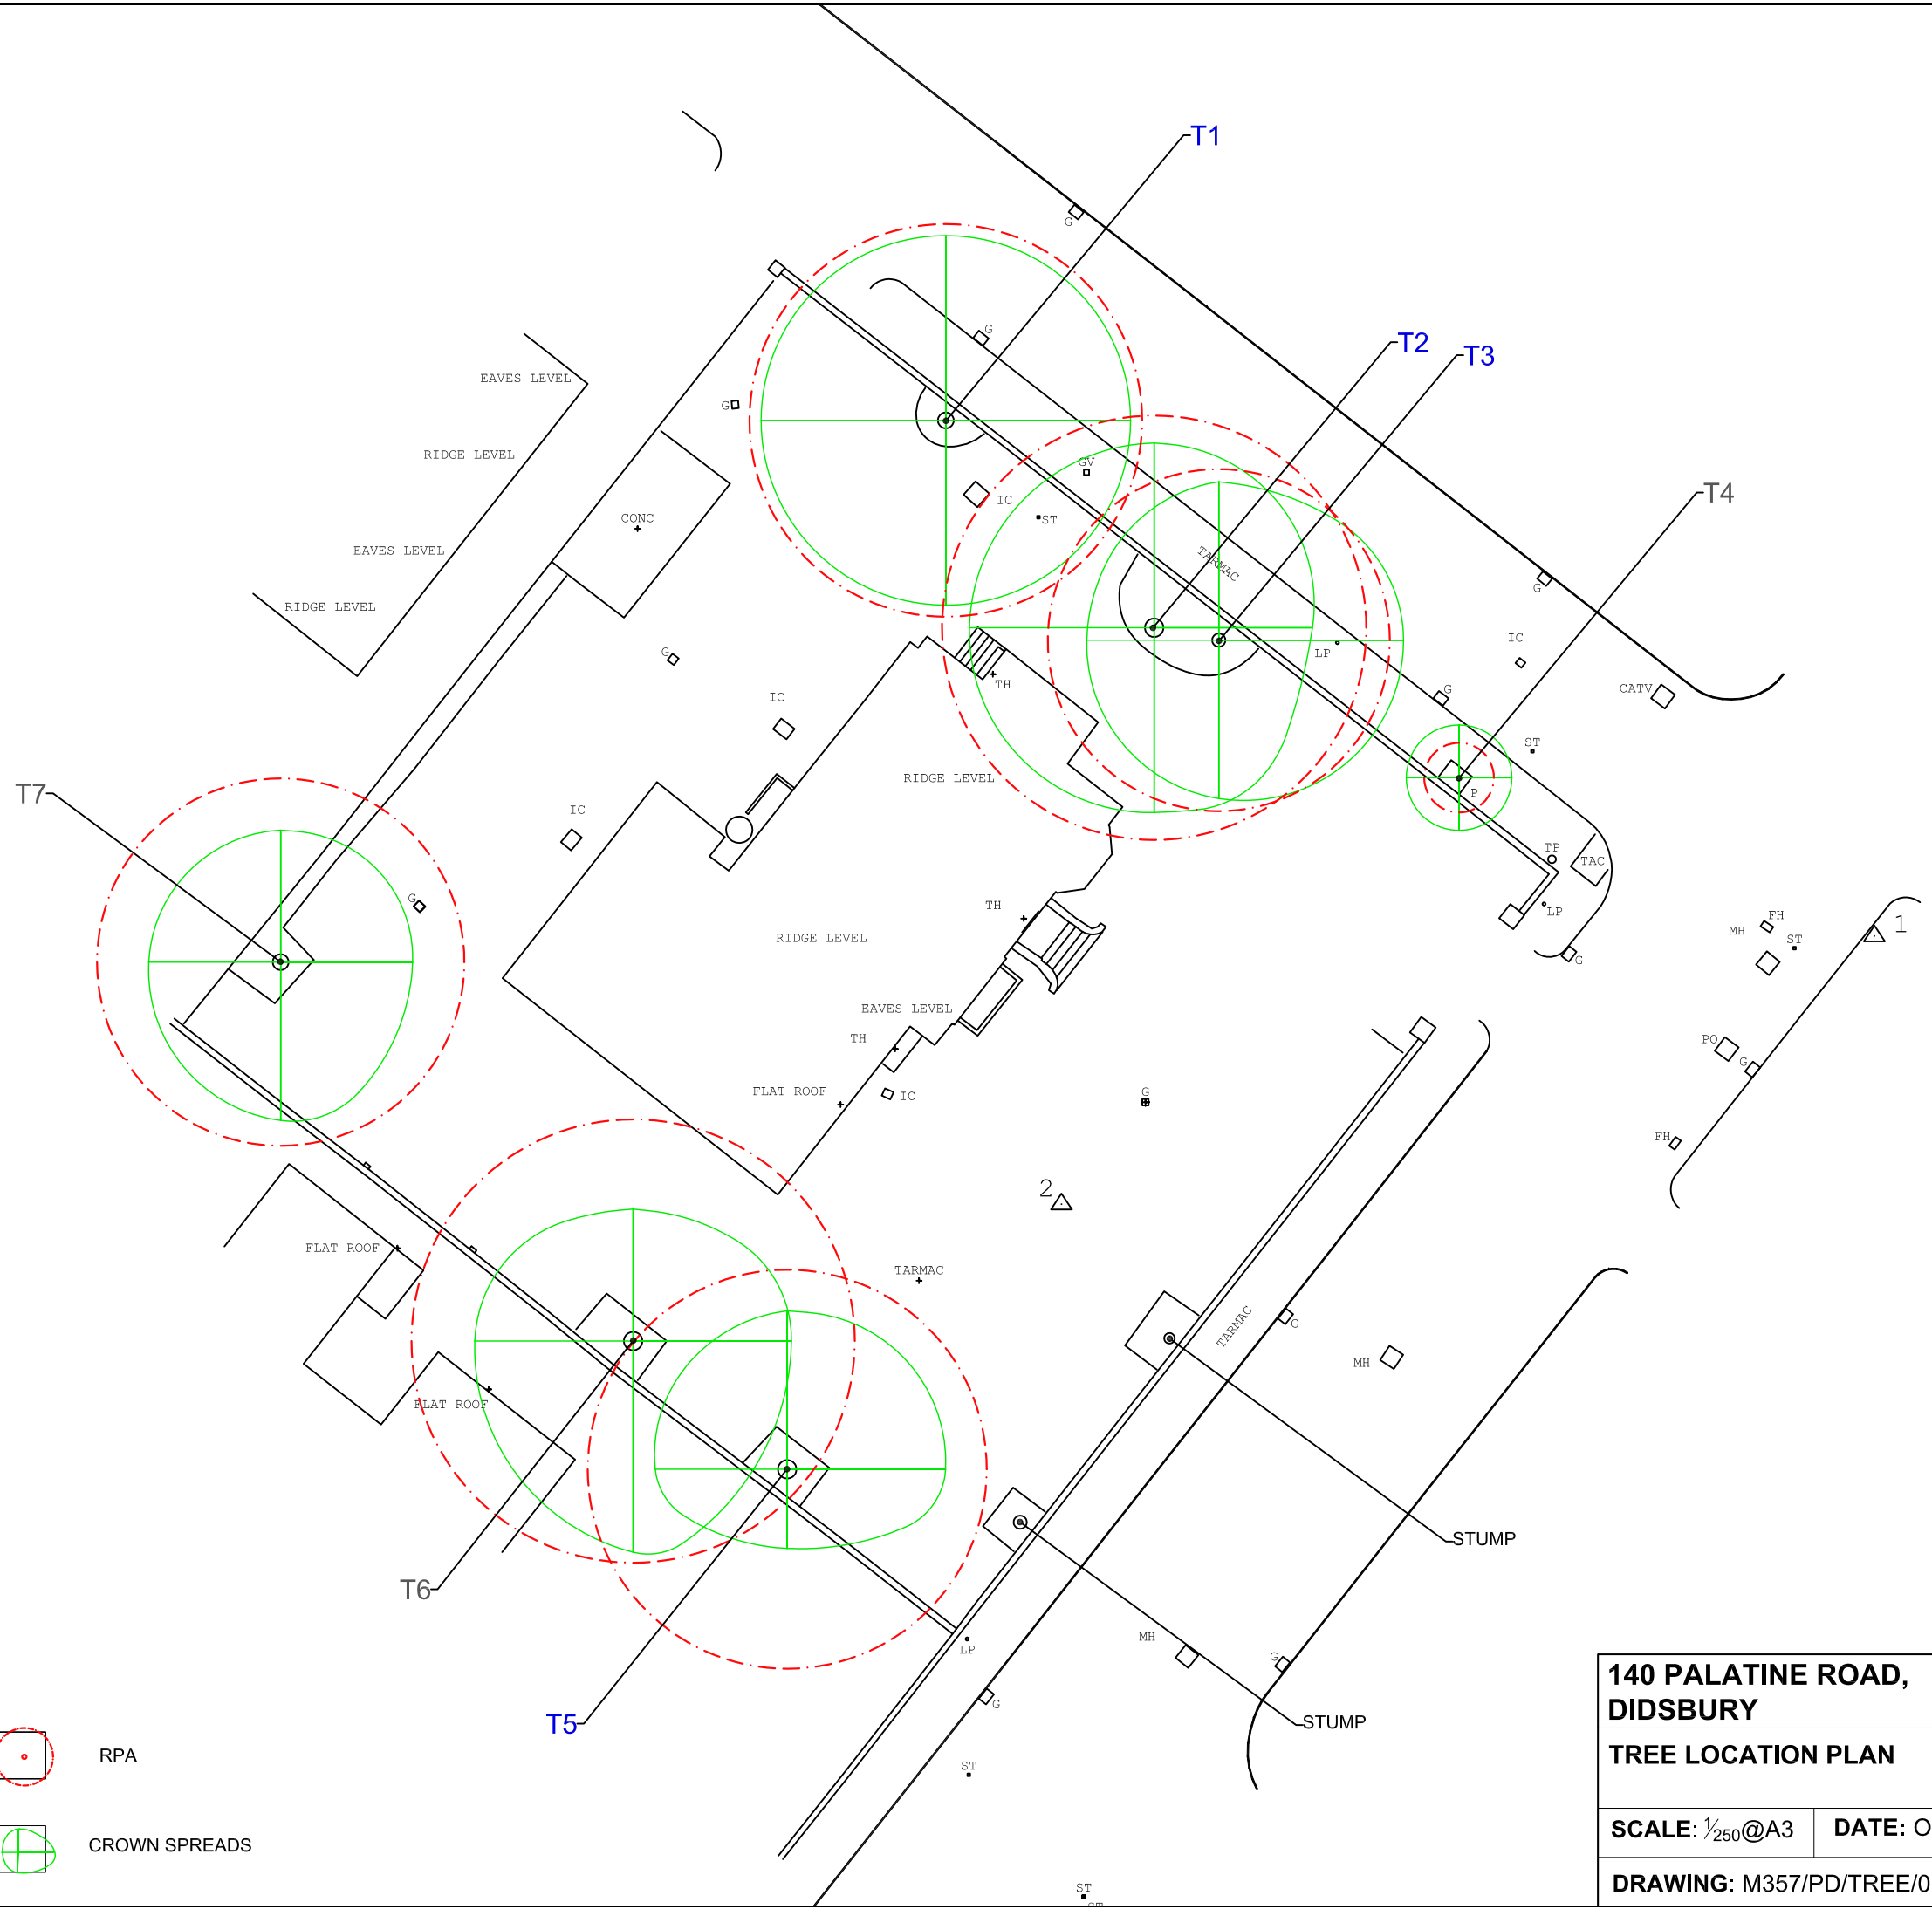


KEY

TREE LOCATION AND CONDITION

RPA

GROUP LOCATION AND CONDITION

CROWN SPREADS

140 PALATINE ROAD, DIDSBURY

TREE LOCATION PLAN

SCALE: 1/250@A3 **DATE:** OCT 13

DRAWING: M357/PD/TREE/01

mulberry