

ELEVATION TO WATERLOO ROAD - SCALE 1:50

frodsham sign & display
1 millfield lane, haydock, st helens, WA11 9TW

client: David Pluck
site: Cheetham Hill

Pantone 186 / RAL3020.
Black

scale: as detailed
drawn by: PH

date: 29/04/2014 job no:
revision: A

registered in England: 02699388
VAT: 439 1279 35

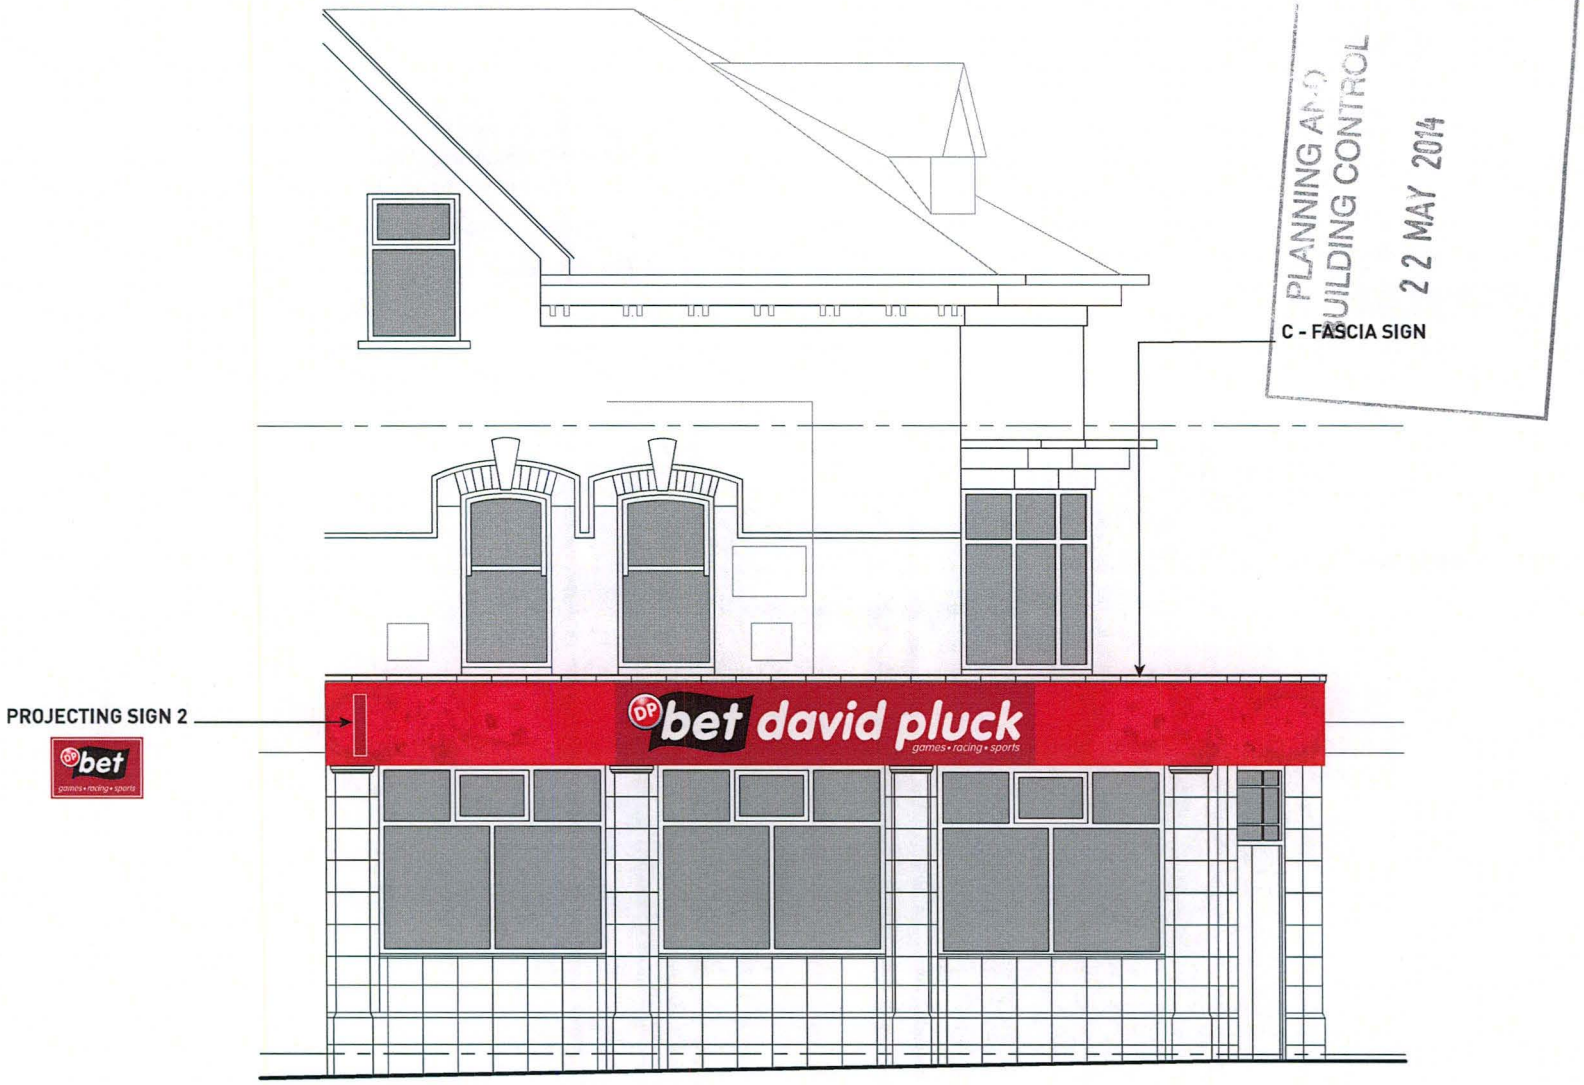

PLANNING AND BUILDING CONTROL
22 MAY 2014

ELEVATION TO CHEETHAM HILL ROAD - SCALE 1:50

frodsham sign & display
1 millfield lane, haydock, st helens, WA11 9TW

client: David Pluck
site: Cheetham Hill

Pantone 186 / RAL3020.
Black

scale: as detailed
drawn by: PH

date: 29/04/2014 job no:
revision: A

registered in England: 02699388
VAT: 439 1279 35