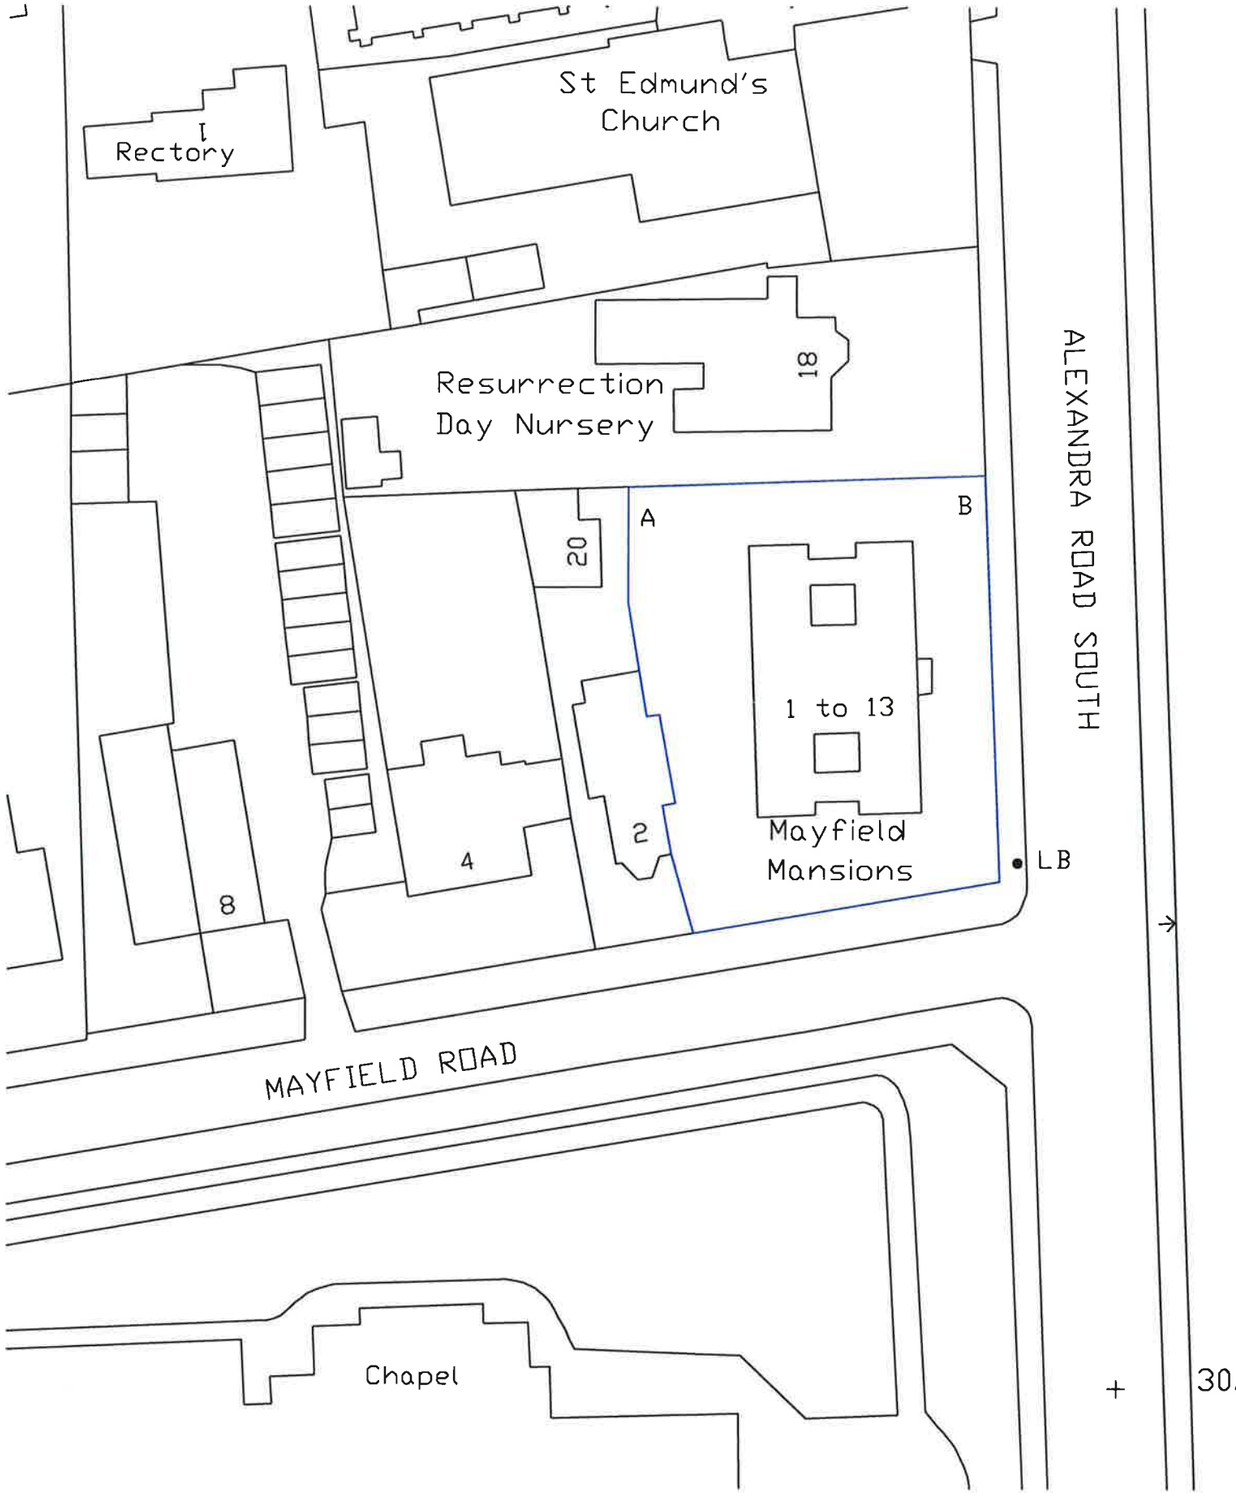


Date: Revision: Dr:

Client:

Drawing Issue:

Project:
MAYFIELD MANSIONS,
WHALLEY RANGE

Drawing Title:
SITE PLAN

Scale: 1:500 @ A3	Drawing Nr: 001		
Revision: -	Drawn: RS	Authorised by: JP	Date: JUL 13

PIN PROPERTY consultancy

Drawing Nr:

Drawing Title:

Project:

Client:



EXISTING FRONT ELEVATION

DO NOT SCALE THIS DRAWING, CHECK ALL DIMENSIONS ON SITE

This drawing is to be read in conjunction with all relevant specifications and drawings issued. For discrepencies or ommissions contact the client
The contractor is to check and verify all building and site dimensions and check levels before work commences

Date:	Revision:	Dr:

Client:

Drawing Issue:

Project:
MAYFIELD MANSIONS
WHALLEY RANGE

Drawing Title:
EXISTING FRONT ELEVATION


Scale:	Drawing Nr:		
1:100 @ A3		002	
Revision:	Drawn:	Authorised by:	Date:
-	RS	JP	AUG 12

Drawing Nr:

Drawing Title:

Project:

Client:

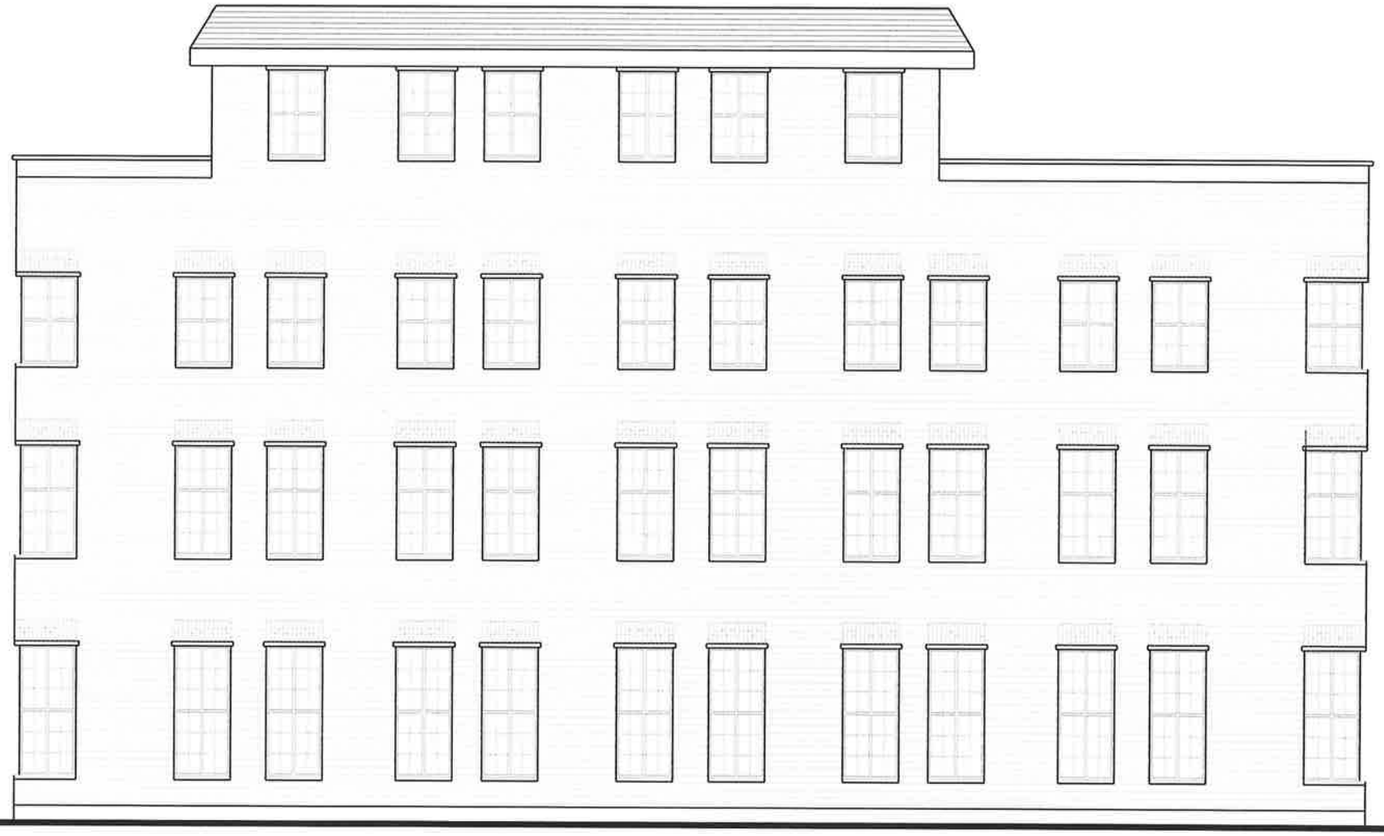

EXISTING REAR ELEVATION

DO NOT SCALE THIS DRAWING, CHECK ALL DIMENSIONS ON SITE

This drawing is to be read in conjunction with all relevant specifications and drawings issued. For discrepencies or ommissions contact the client
The contractor is to check and verify all building and site dimensions and check levels before work commences

Drawing Nr:

Drawing Title:

Project:

Client:

Date:	Revision:	Dr:


Client:

Drawing Issue:

Project:
MAYFIELD MANSIONS
WHALLEY RANGE

Drawing Title:
EXISTING REAR
ELEVATION

Scale:	Drawing Nr:		
1:100 @ A3			003
Revision:	Drawn:	Authorised by:	Date:
-	RS	JP	AUG 12

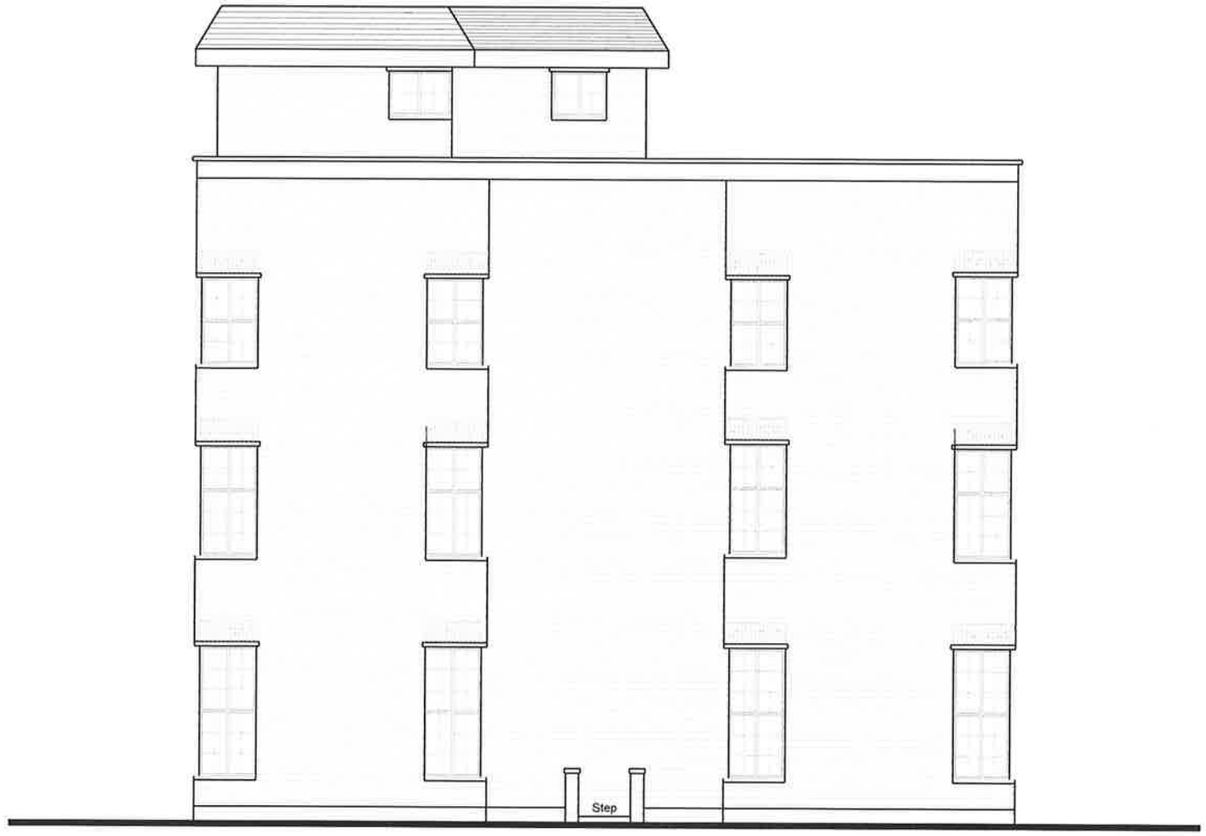

EXISTING SIDE ELEVATION (Mayfield Road)

DO NOT SCALE THIS DRAWING, CHECK ALL DIMENSIONS ON SITE:

This drawing is to be read in conjunction with all relevant specifications and drawings issued, For discrepencies or ommissions contact the client
The contractor is to check and verify all building and site dimensions and check levels before work commences

Date: | Revision: | Dr:

Client:


Drawing Issue:

Project:
MAYFIELD MANSIONS
WHALLEY RANGE

Drawing Title:
EXISTING SIDE ELEVATION
(MAYFILED RD)

Scale:	Drawing Nr:		
1:100 @ A3		004	
Revision:	Drawn:	Authorised by:	Date:
-	RS	JP	AUG 12

Drawing Nr:
Drawing Title:
Project:
Client:

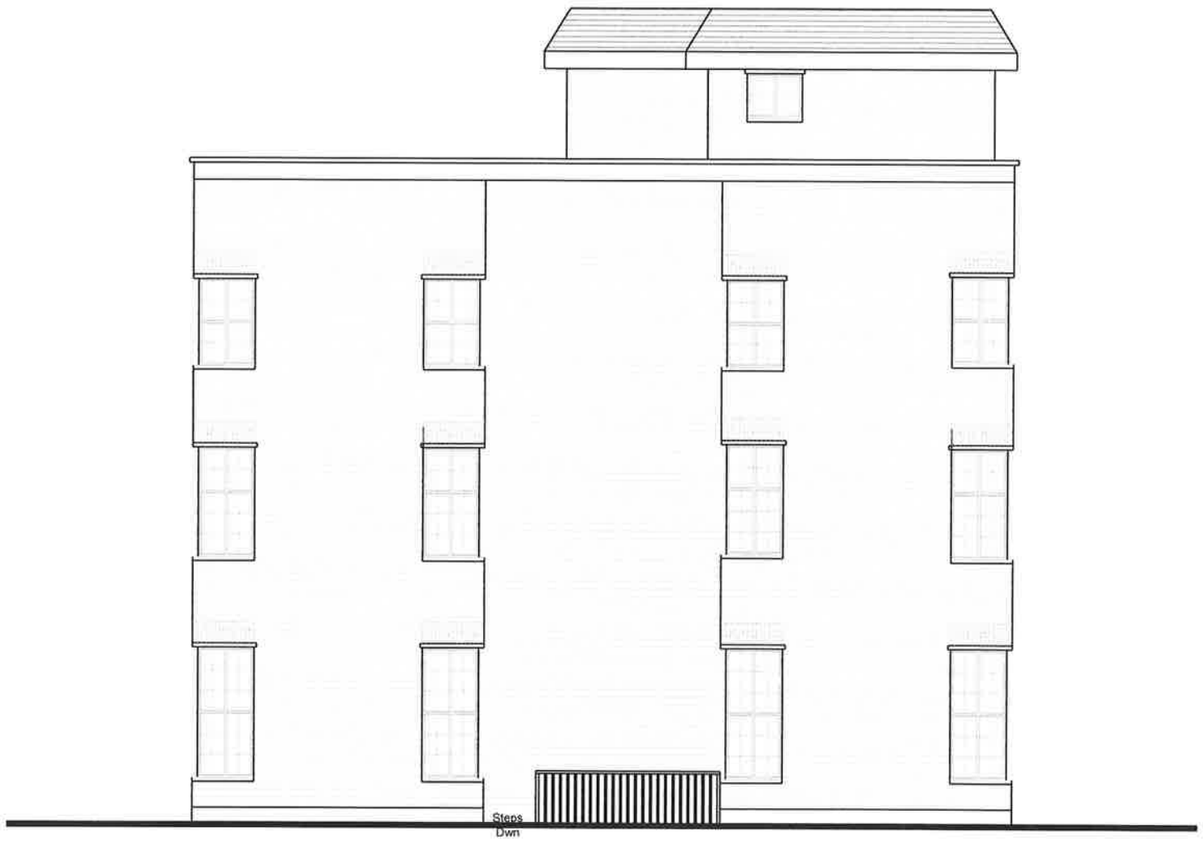

EXISTING SIDE ELEVATION

DO NOT SCALE THIS DRAWING, CHECK ALL DIMENSIONS ON SITE

This drawing is to be read in conjunction with all relevant specifications and drawings issued. For discrepencies or ommissions contact the client
The contractor is to check and verify all building and site dimensions and check levels before work commences

Drawing Nr:

Drawing Title:

Project:

Client:

Date:	Revision:	Dr:


Client:

Drawing Issue:

Project:
MAYFIELD MANSIONS
WHALLEY RANGE

Drawing Title:
EXISTING SIDE
ELEVATION

Scale: 1:100 @ A3	Drawing Nr: 005		
Revision: -	Drawn: RS	Authorised by: JP	Date: AUG 12

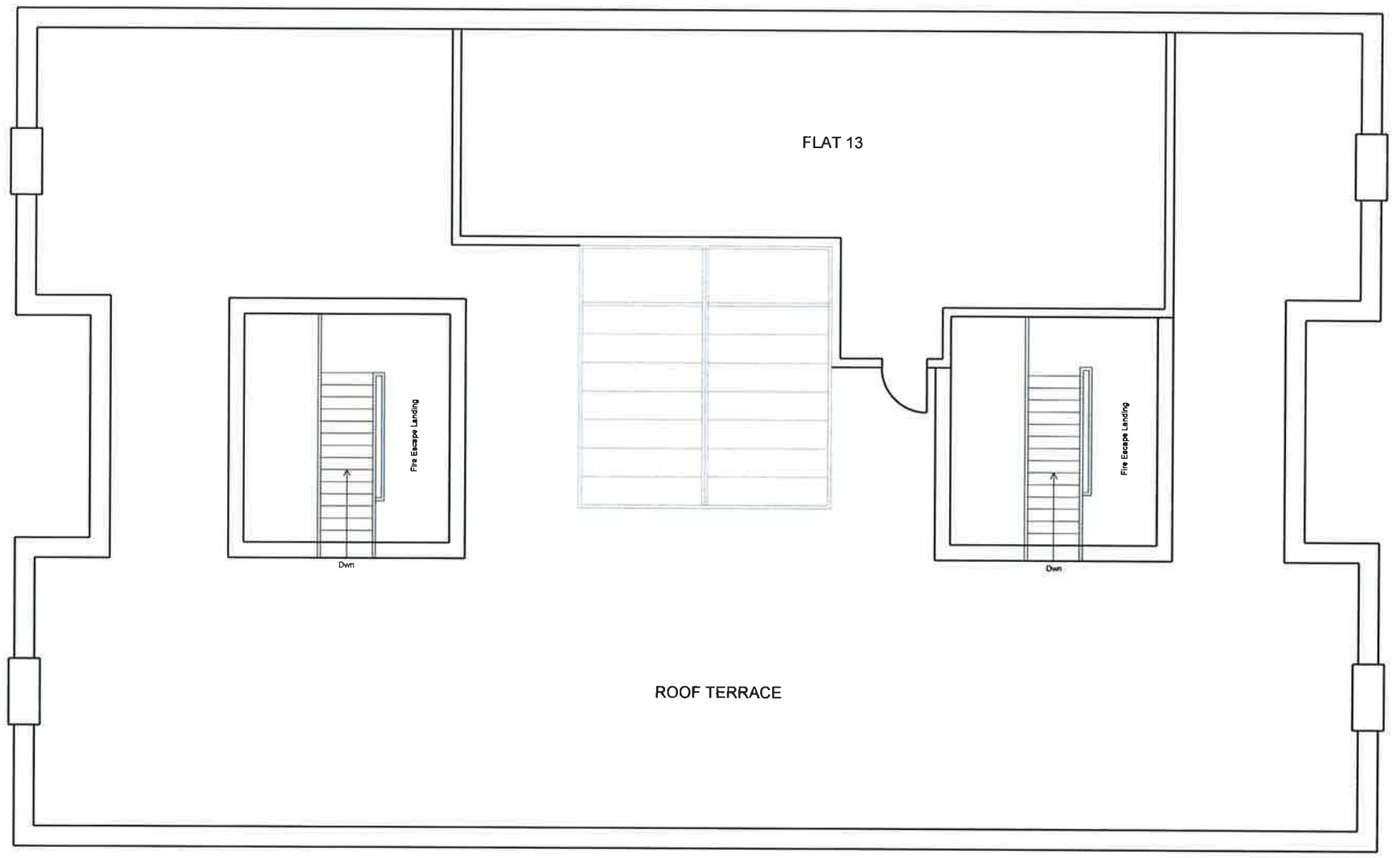

EXISTING ROOF PLAN

DO NOT SCALE THIS DRAWING, CHECK ALL DIMENSIONS ON SITE

This drawing is to be read in conjunction with all relevant specifications and drawings issued. For discrepencies or ommissions contact the client
The contractor is to check and verify all building and site dimensions and check levels before work commences

Date:	Revision:	Dr:


Client:

Drawing Issue:

Project:
MAYFIELD MANSIONS
WHALLEY RANGE

Drawing Title:
EXISTING ROOF PLAN

Scale: 1:100 @ A3	Drawing Nr: 006		
Revision: -	Drawn: RS	Authorised by: JP	Date: AUG 12

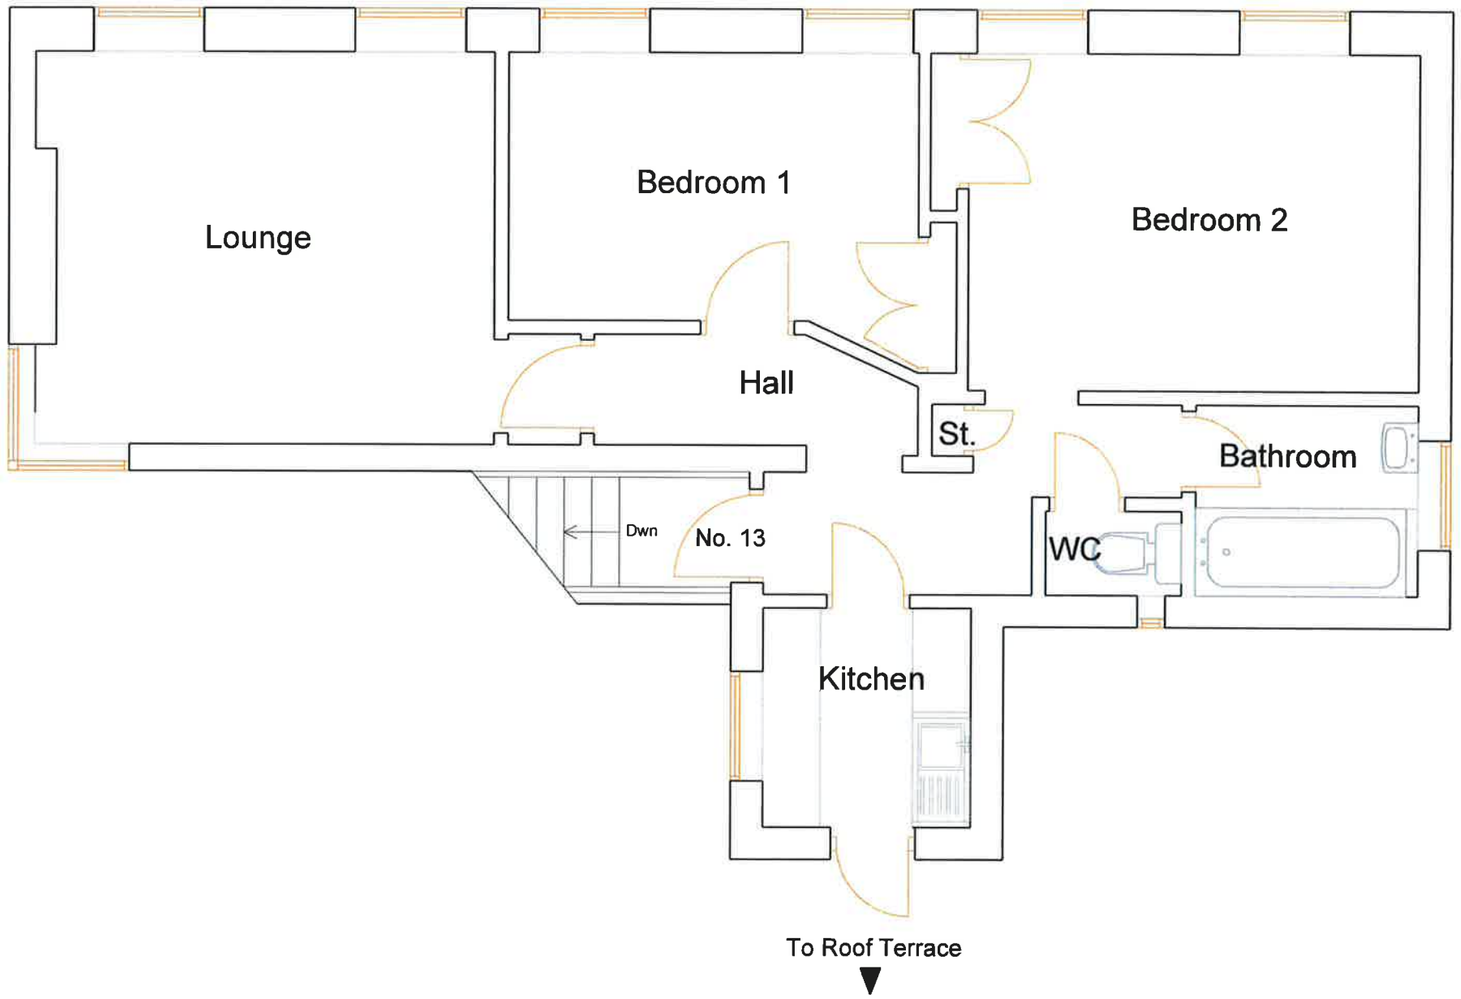

DO NOT SCALE THIS DRAWING, CHECK ALL DIMENSIONS ON SITE

This drawing is to be read in conjunction with all relevant specifications and drawings issued. For discrepencies or ommissions contact the client
The contractor is to check and verify all building and site dimensions and check levels before work commences

Date:	Revision:	Dr:

Client:


Drawing Issue:

Project:
MAYFIELD MANSIONS
WHALLEY RANGE

Drawing Title:
EXISTING APARTMENT
NO.13

Scale:	Drawing Nr:		
1:100 @ A3			007
Revision:	Drawn:	Authorised by:	Date:
-	RS	JP	MAR 13

Drawing Nr:
Drawing Title:
Project:
Client:

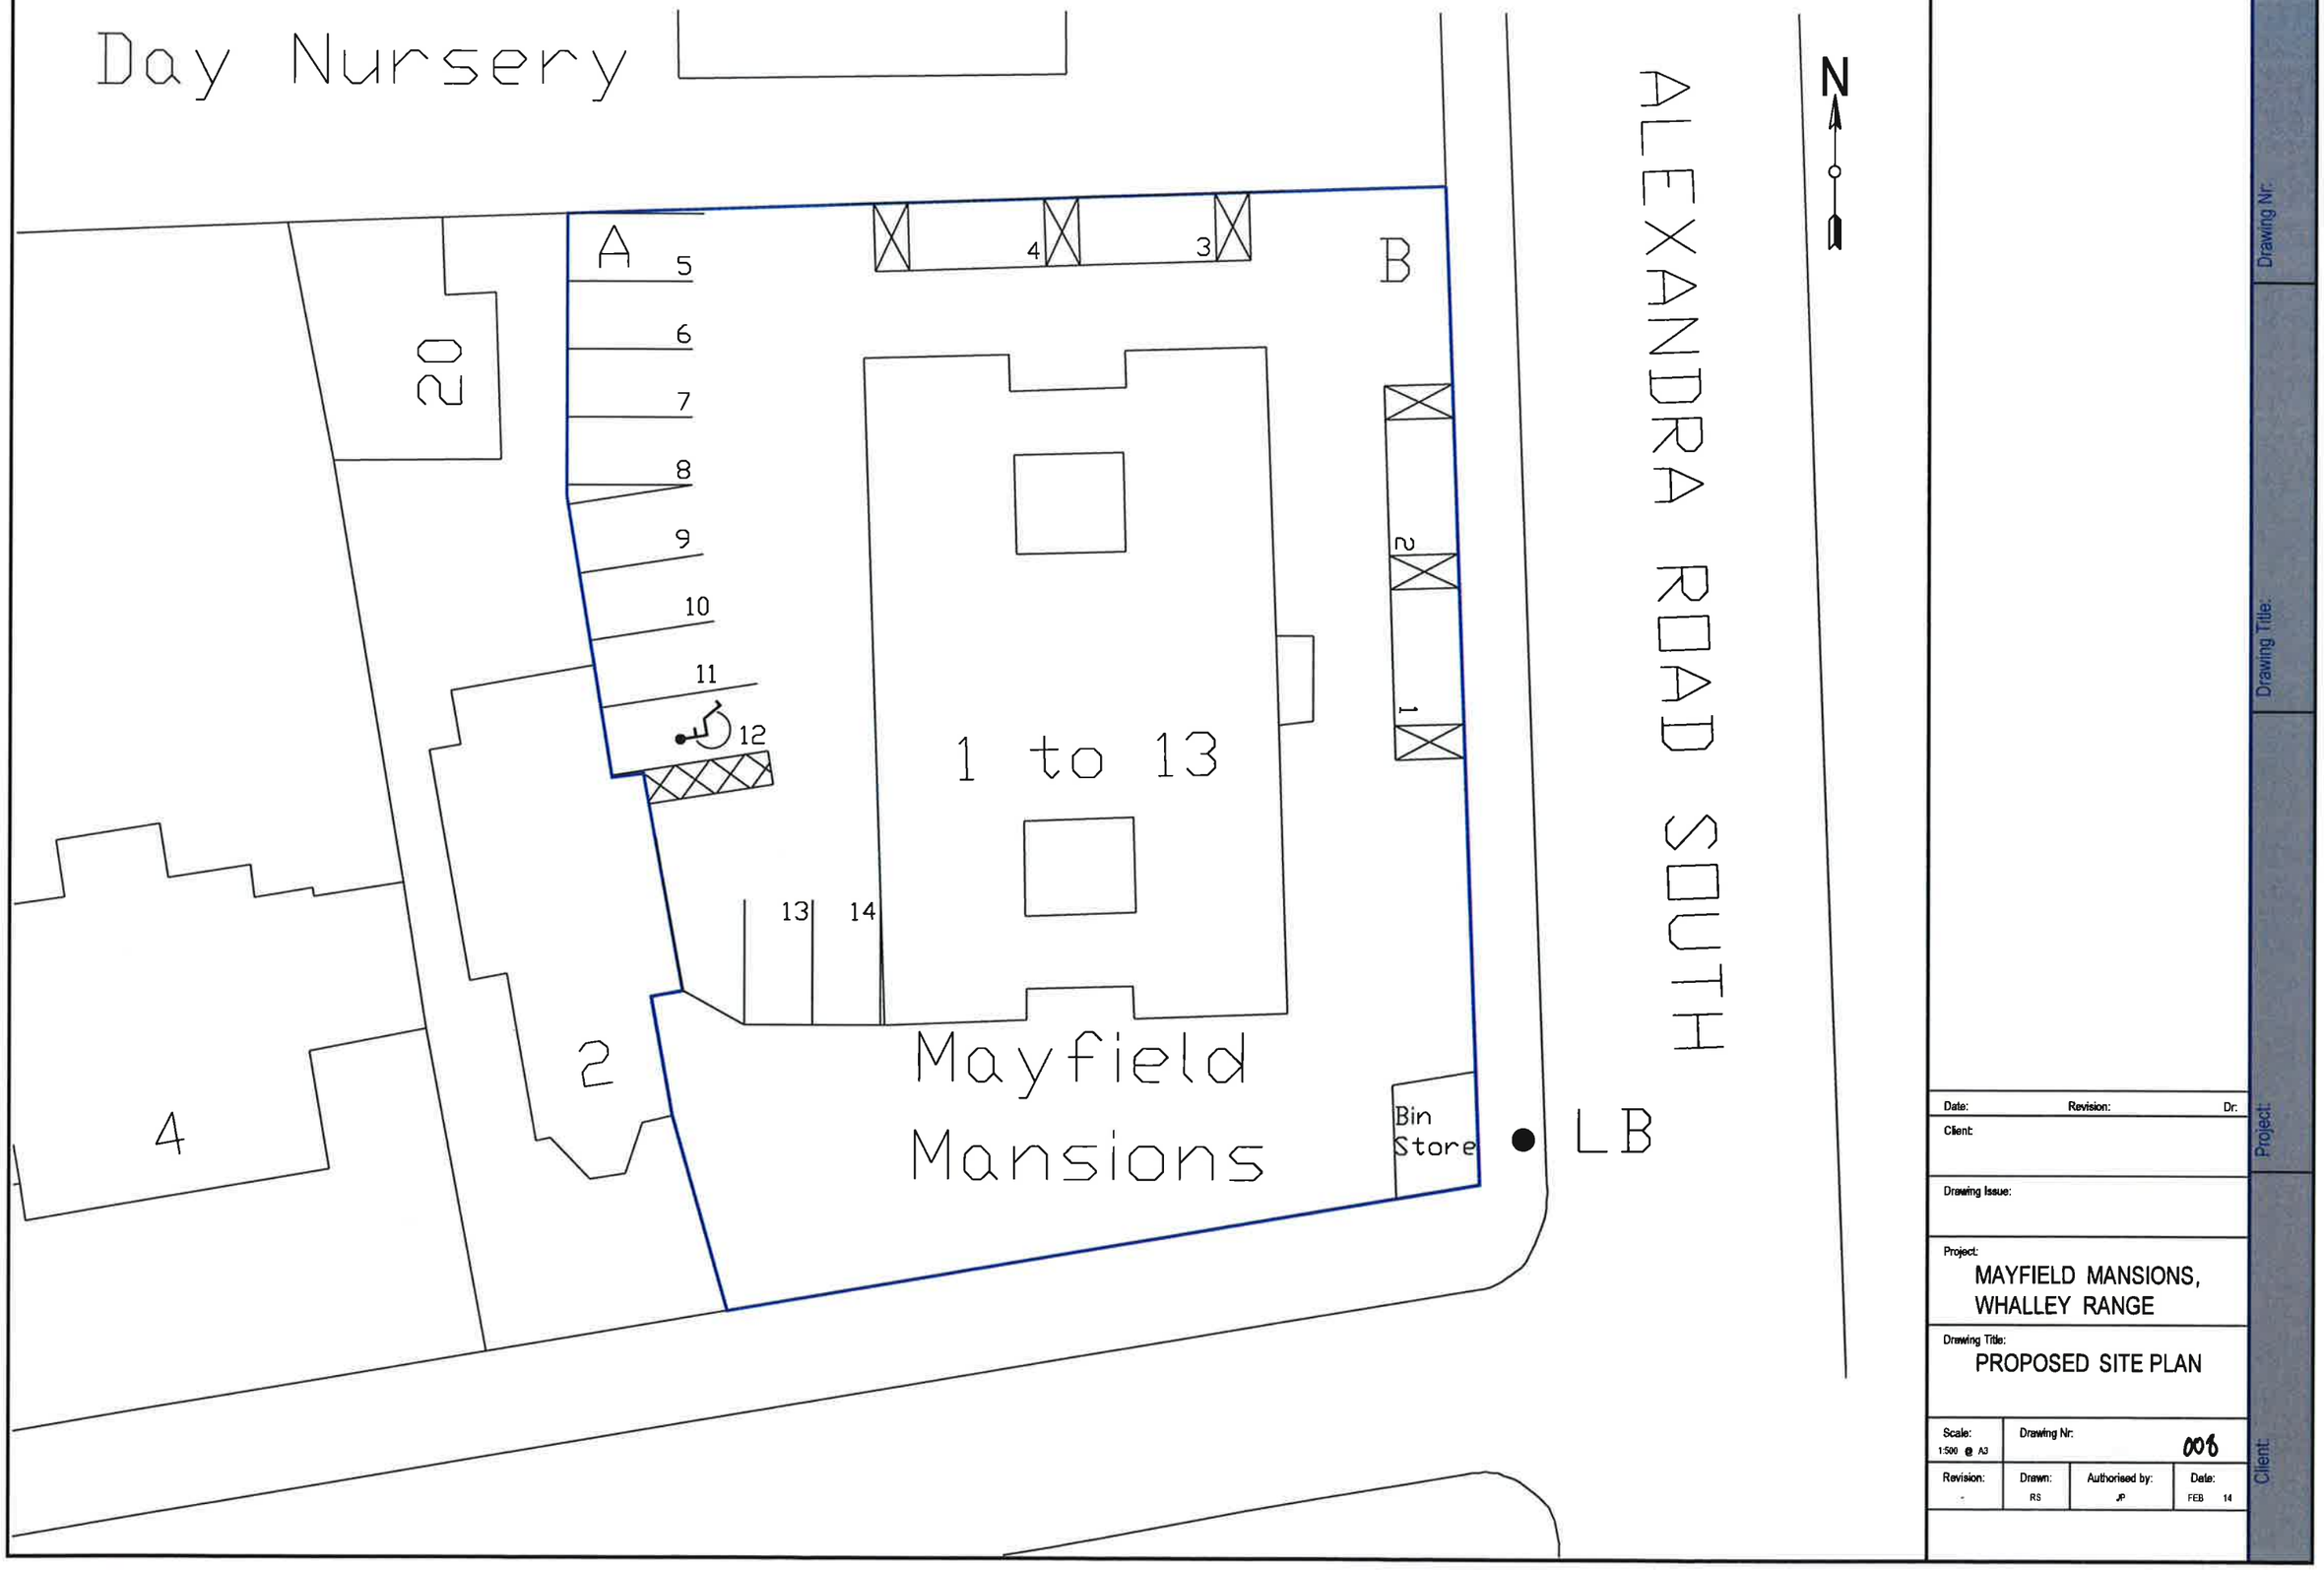

Drawing Nr:

Drawing Title:

Project:

Client:

Date: Revision: Dr:


Client:

Drawing Issue:

Project:
MAYFIELD MANSIONS,
WHALLEY RANGE

Drawing Title:
PROPOSED SITE PLAN

Scale:	Drawing Nr:		
1:500 @ A3			006
Revision:	Drawn:	Authorised by:	Date:
-	RS	JP	FEB 14

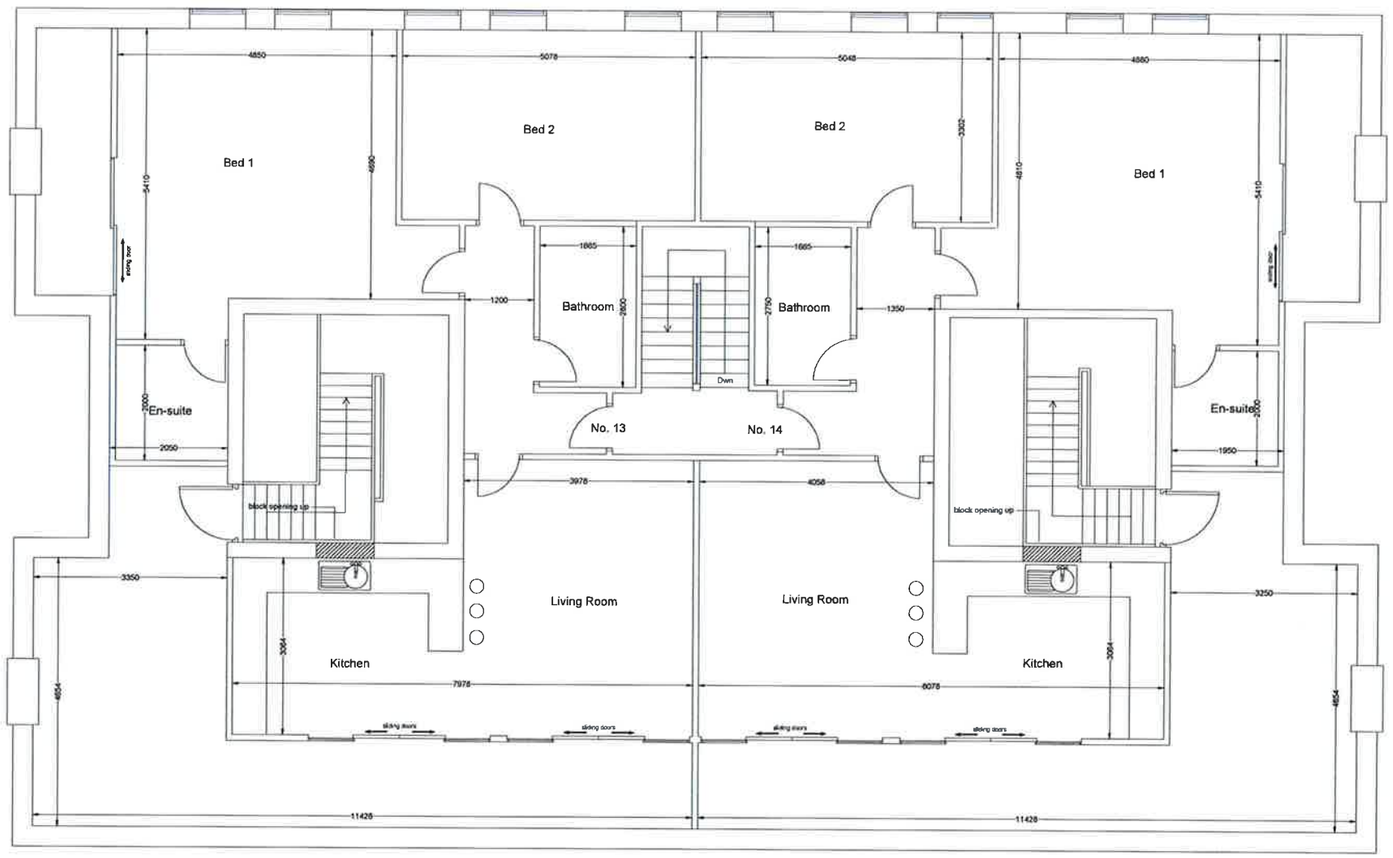

PROPOSED ROOF PLAN

DO NOT SCALE THIS DRAWING, CHECK ALL DIMENSIONS ON SITE

This drawing is to be read in conjunction with all relevant specifications and drawings issued. For discrepencies or ommissions contact the client
The contractor is to check and verify all building and site dimensions and check levels before work commences

Drawing Nr.

Drawing Title:

Project:

Client:

Date:	Revision:	Dr:

Client: MAIKE DEVELOPMENTS

Drawing Issue:

Project:
MAYFIELD MANSIONS
WHALLEY RANGE

Drawing Title:
PROPOSED ROOF PLAN

Scale:	Drawing Nr:		
1:100 @ A3	009		
Revision:	**Drawn:**	**Authorised by:**	**Date:**
-	DS	MS	SEP 01.13



PROPOSED FRONT ELEVATION

This drawing is to be read in conjunction with all relevant specifications and drawings issued. For discrepencies or ommissions contact the client
The contractor is to check and verify all building and site dimensions and check levels before work commences

Drawing Nr:

Drawing Title:

Project:

Client:

Date:	Revision:	Dr:


Client: MAIKE DEVELOPMENTS

Drawing Issue:

Project:
MAYFIELD MANSIONS
WHALLEY RANGE

Drawing Title:
PROPOSED FRONT ELEVATION

Scale: 1:100 @ A3	Drawing Nr: 010		
Revision: -	Drawn: DS	Authorised by: MS	Date: 03.11.13

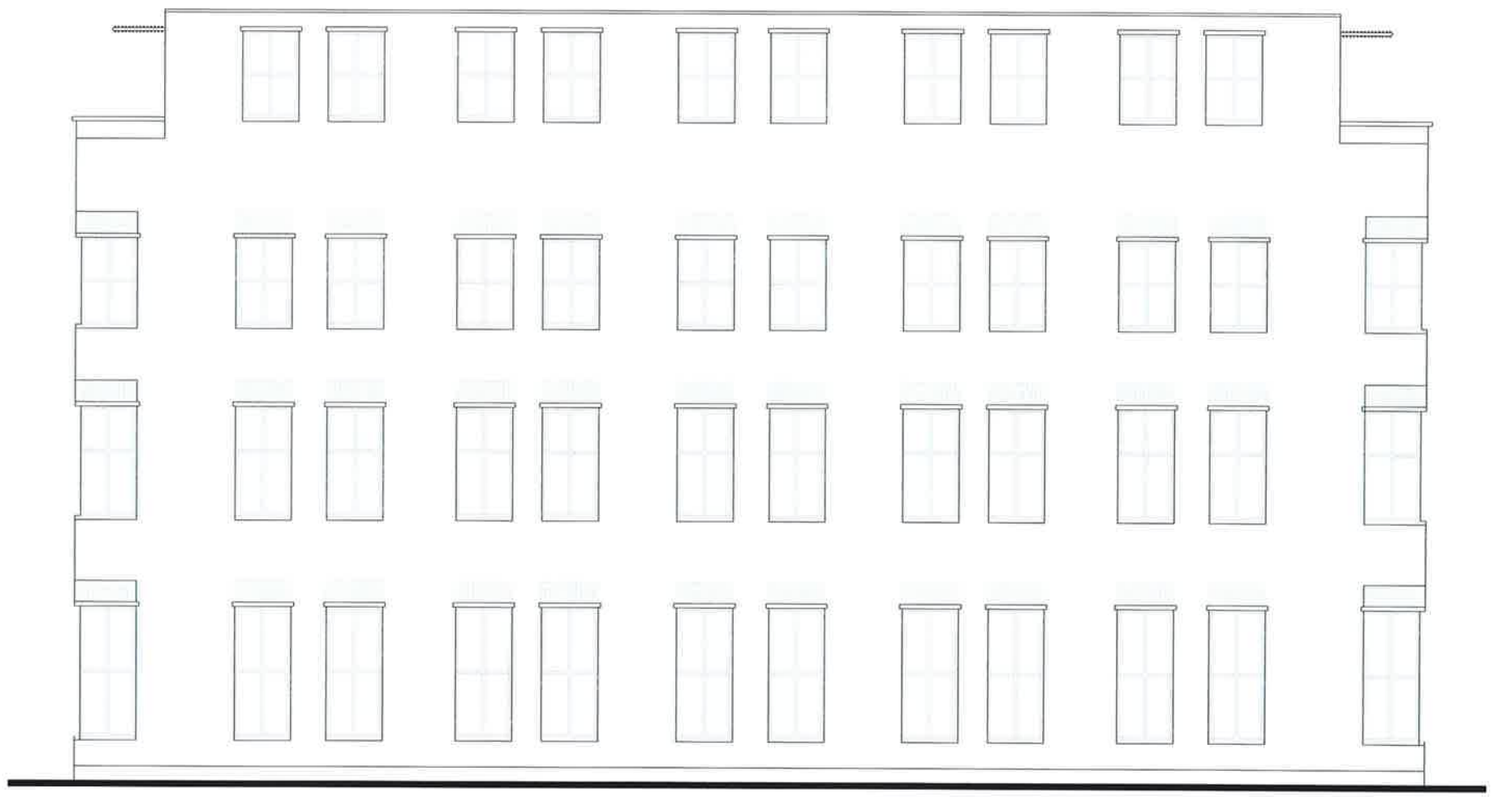

PROPOSED REAR ELEVATION

DO NOT SCALE THIS DRAWING, CHECK ALL DIMENSIONS ON SITE

This drawing is to be read in conjunction with all relevant specifications and drawings issued. For discrepencies or ommissions contact the client
The contractor is to check and verify all building and site dimensions and check levels before work commences

Drawing Nr:

Drawing Title:

Project:

Client:

Date:	Revision:	Dr:

Client: MAKE DEVELOPMENTS

Drawing Issue:

Project:
MAYFIELD MANSIONS
WHALLEY RANGE

Drawing Title:
PROPOSED REAR ELEVATION

Scale: 1:100 @ A3	Drawing Nr: 011		
Revision: -	Drawn: DB	Authorised by: MB	Date: 03.11.13



PROPOSED SIDE ELEVATION (Mayfield Road)



PROPOSED SIDE ELEVATION

This drawing is to be read in conjunction with all relevant specifications and drawings issued. For discrepencies or ommissions contact the client.
The contractor is to check and verify all building and site dimensions and check levels before work commences

Drawing Nr:

Drawing Title:

Project:

Client:

Date:	Revision:	Dr:

Client: MAIKE DEVELOPMENTS

Drawing Issue:

Project:
MAYFIELD MANSIONS
WHALLEY RANGE

Drawing Title:
PROPOSED SIDE ELEVATIONS

Scale: 1:100 @ A3	Drawing Nr: 012		
Revision: -	Drawn: DS	Authorised by: MS	Date: 03.11.13