Do not scale from drawing
Dimensions are to be checked on site
If in doubt please ask

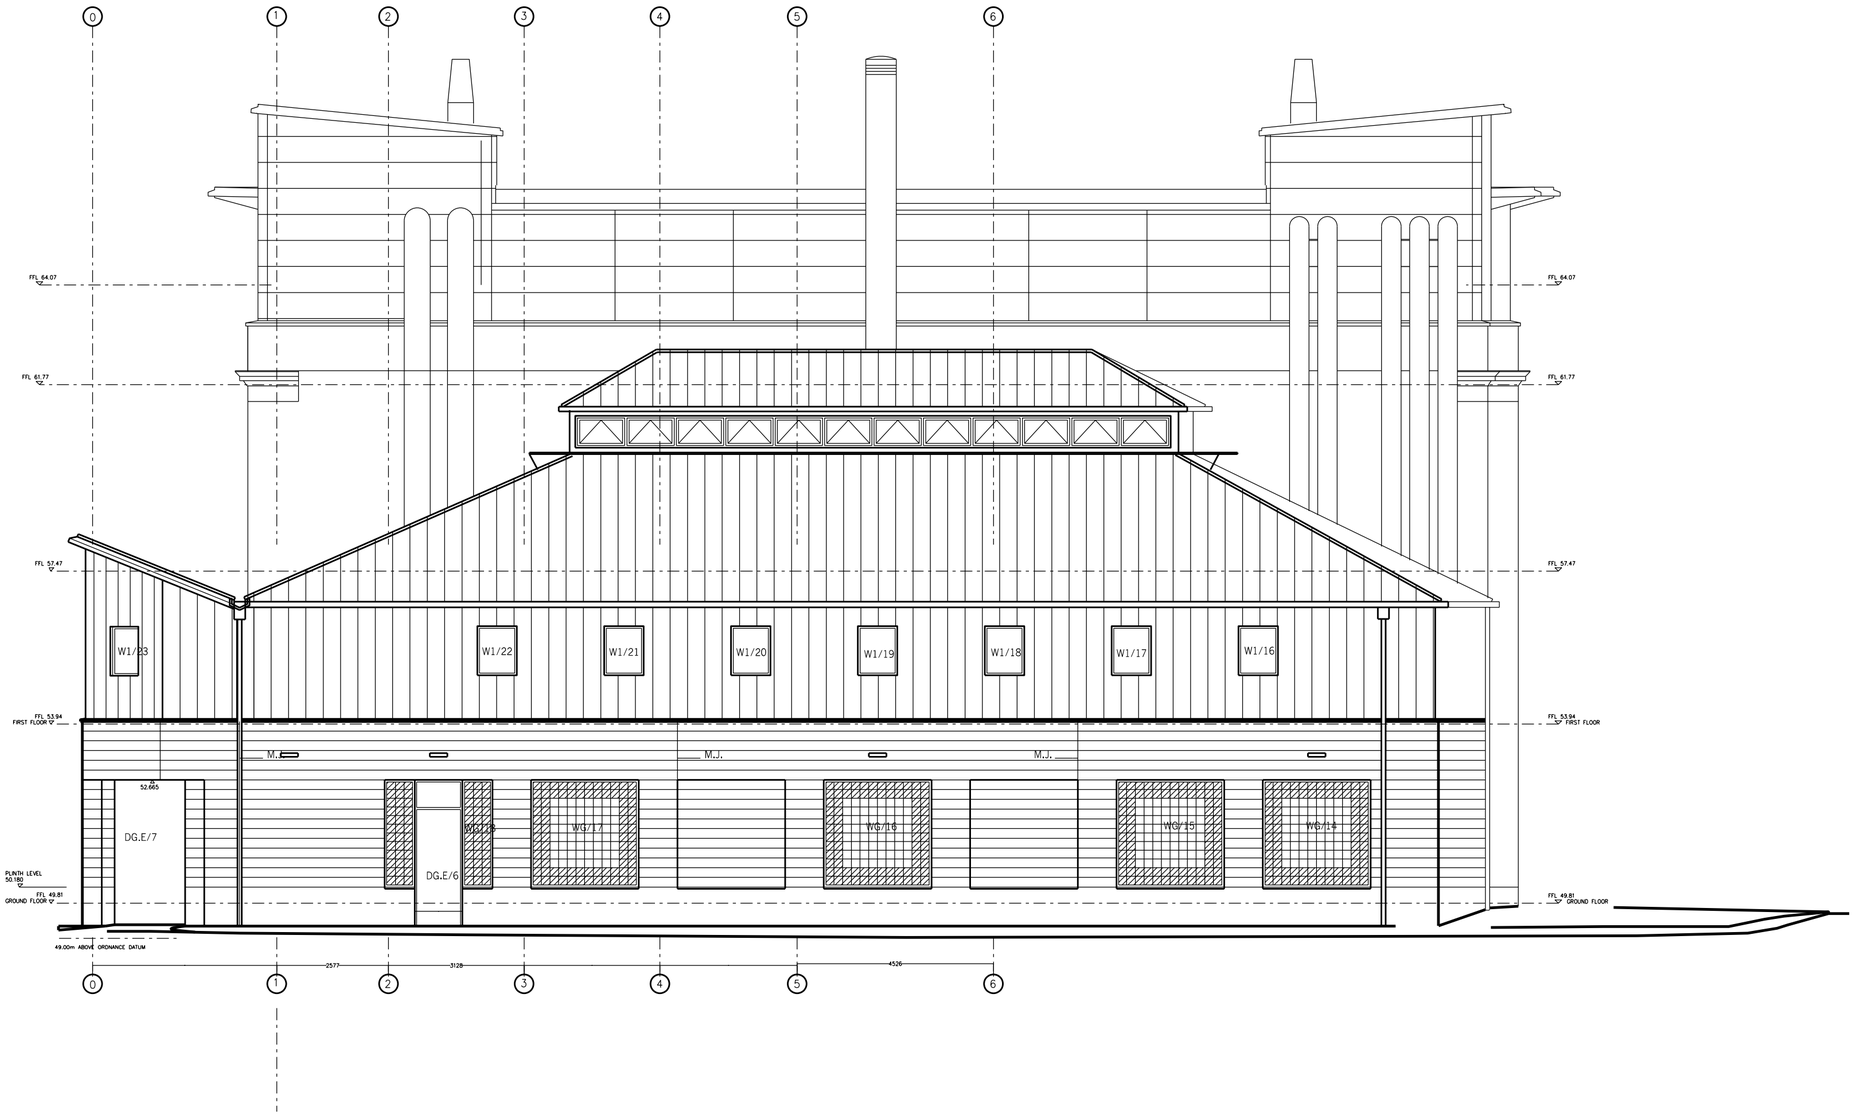


**Royal Exchange, Manchester**
**Swan Street**

**EXISTING ELEVATIONS**
**SOUTH ELEVATION**

_

Drwg. No: **7597 (02) 004** Rev: _
Date : 14.10.13 Scale: 1:100 @A2 Checked by : LW

PLANNING

buttress fuller alsop williams · architects
31-33 Princess Street, Manchester, M2 4BF · telephone + 44 (0)161 236 3303
fax + 44(0)161 236 3603 · web site:www.bfaw.co.uk · email:contact@bfaw.co.uk
Buttress Fuller Alsop Williams Ltd is Registered in England and Wales: 5363573