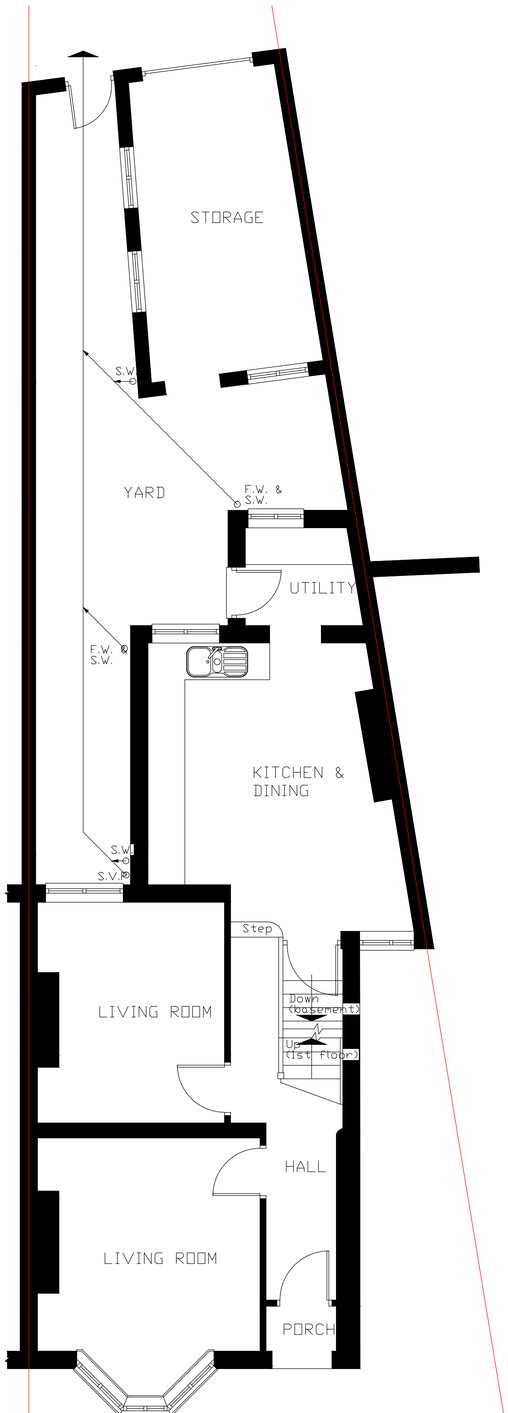

EXISTING GROUND FLOOR PLAN

Scale 1:50

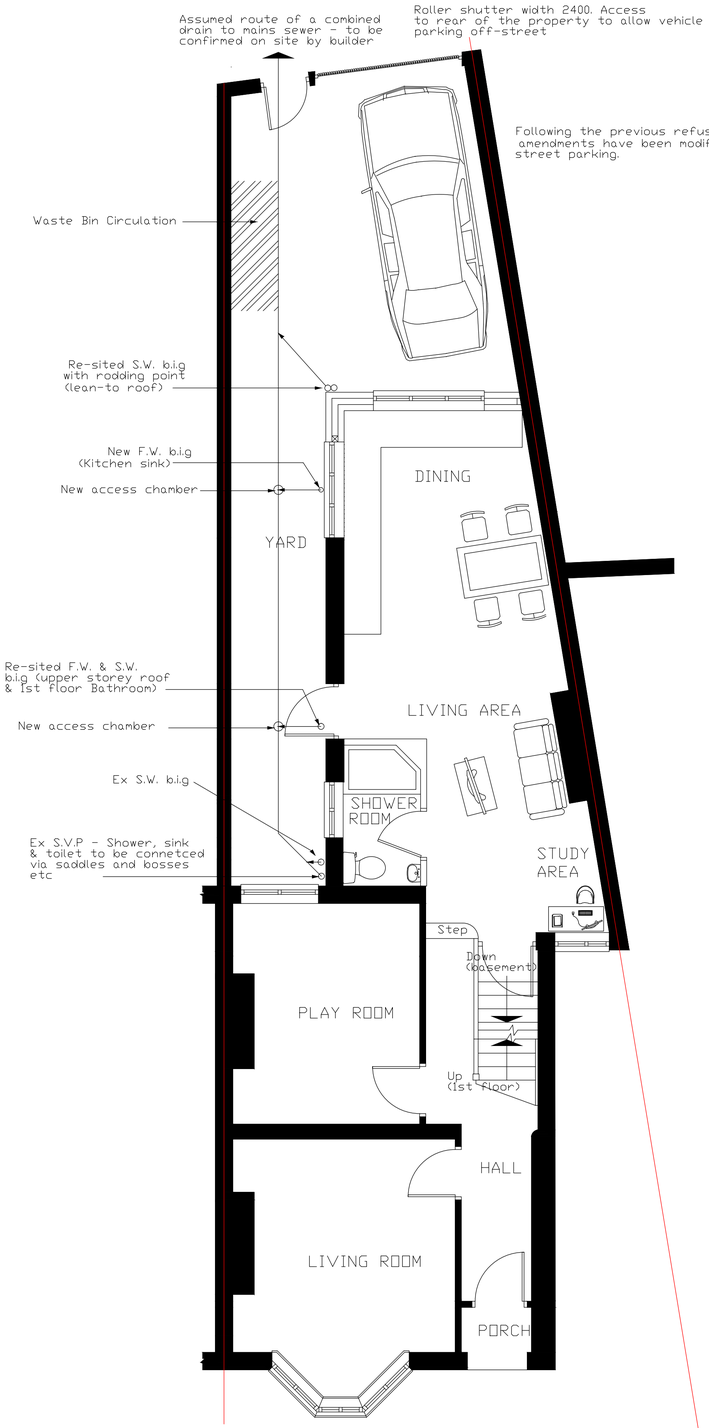

PROPOSED GROUND FLOOR PLAN

Scale 1:50

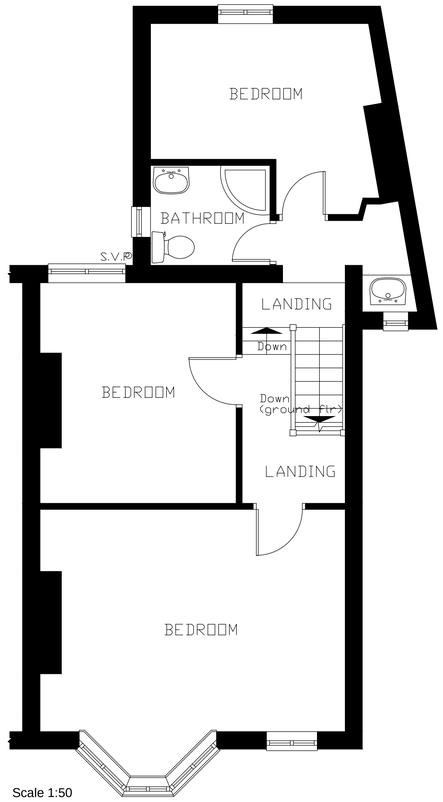

Scale 1:50

PROPOSED FIRST FLOOR PLAN
No Changes to 1st Floor

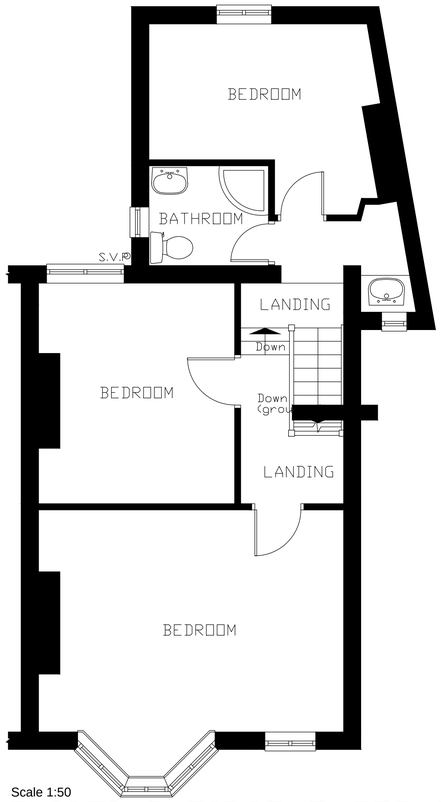

Scale 1:50

EXISTING FIRST FLOOR PLAN

KEY:

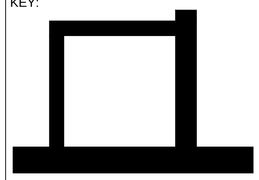

Existing Wall

NOTE:
This drawing is property of J.S.Dhillon & must not be copied or otherwise reproduced. All measurements must be checked on site before commencement of works. No dimensions to be scaled from this drawing.
PRODUCED BY A STUDENT.

Project:

96 Dickenson Road,
Manchester M14 5HJ

Client:

Kuldeep S Dhillon, 40 Dam Lane,
Rixton, Warrington
WA3 6LB

Scale:	Revision:
1:50	Planning
Date: 08.04.2014	Page Size: A1
Drawn by: Jaswant S Dhillon	