

01 - The Link Bridge -(Looking East up Hollyhedge Road)road)

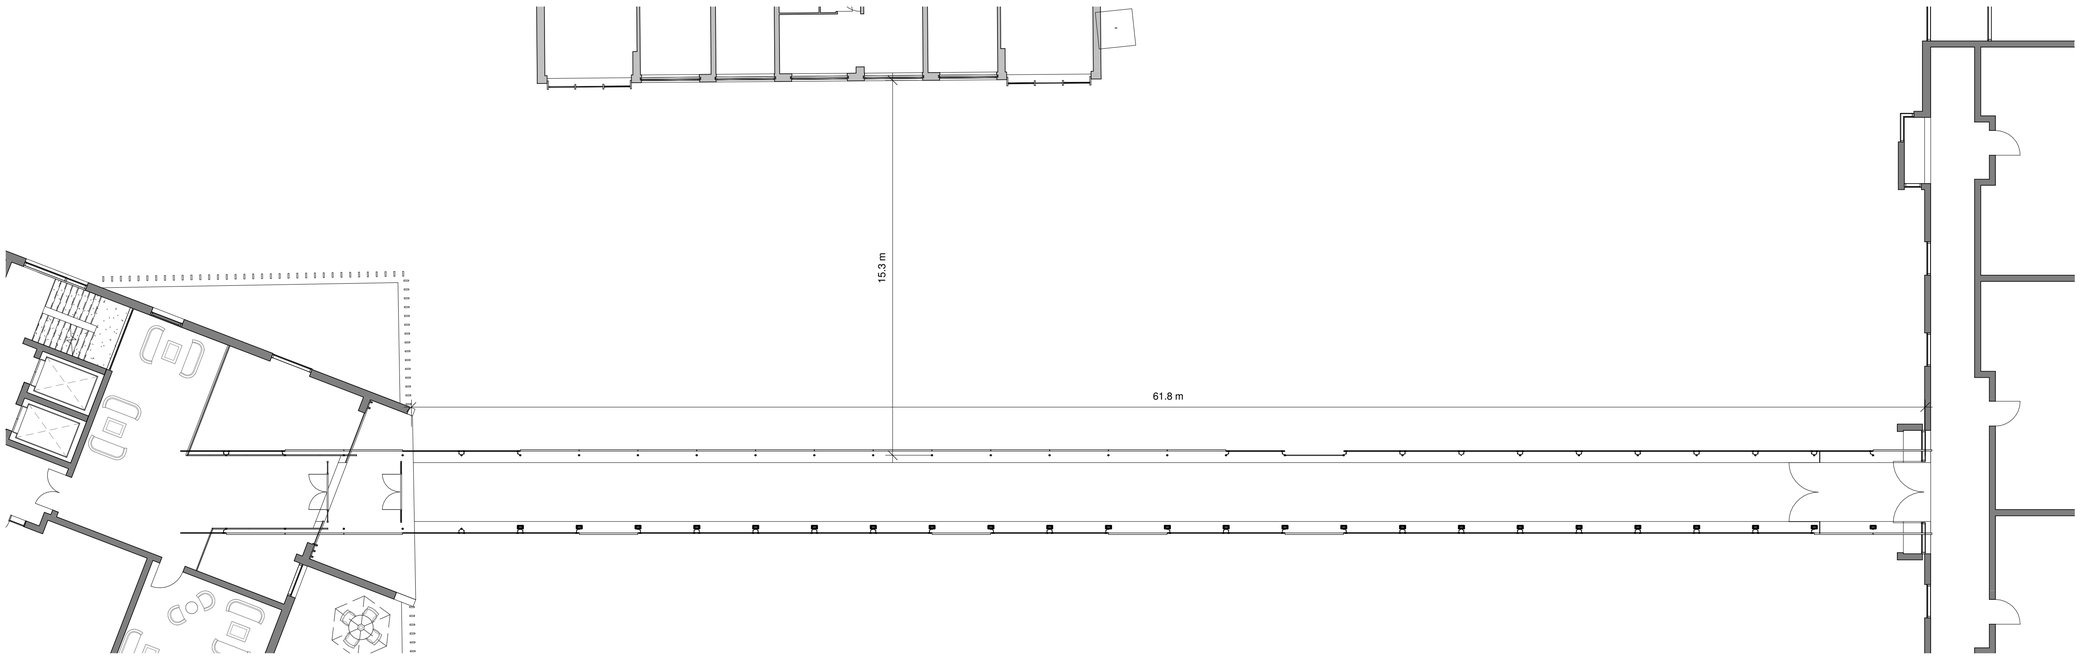

02 - Link Bridge Floor Plan

NOTES

The Contractor is to check all dimensions and conditions on site before commencing. Do not scale from this drawing.

This drawing remains the copyright of POZZONI LLP.

Scale Bars TO BE USED ONLY AS GUIDANCE

1:100	mm	1000	3000	5000	
1:200	mm	1000	5000	6000	
1:500	M	5	15	25	
1:1250	M	10	30	50	70

Rev	Description	By	Date
A	Issued for Planning		02/12/13

Client: Wythenshawe Community Housing Group

Job: South Manchester RV

Drawing: Link Bridge Details (Sheet 2)

Dig No.: P3642 - 401 Rev: A

Date: 02/12/13 Scale: 1 : 125 @ A1

3D DoNot: JS 2D DoNot: Author Approved: DG

Project Status: Feasibility | Tender | Construction | Design | Contract | As Built

POZZONI

16 Bowling Green Lane
London
EC1R 0BD

2 Woodville Road
Altrincham
WA14 2FH

020 787 0079
architects@pozzoni.co.uk

0161 928 7848
www.pozzoni.co.uk

Drawings and models powered by POZZONI BIM using AutoDesk Revit®
Contact us for details