Copyright hub architecture Ltd

Do not scale - use given dimensions only
Work to larger scale information only
To be read in accordance with all other project documentation
If conflict exists, please inform Hub Architecture
Refer to Drawing Issue Register for latest revision issue

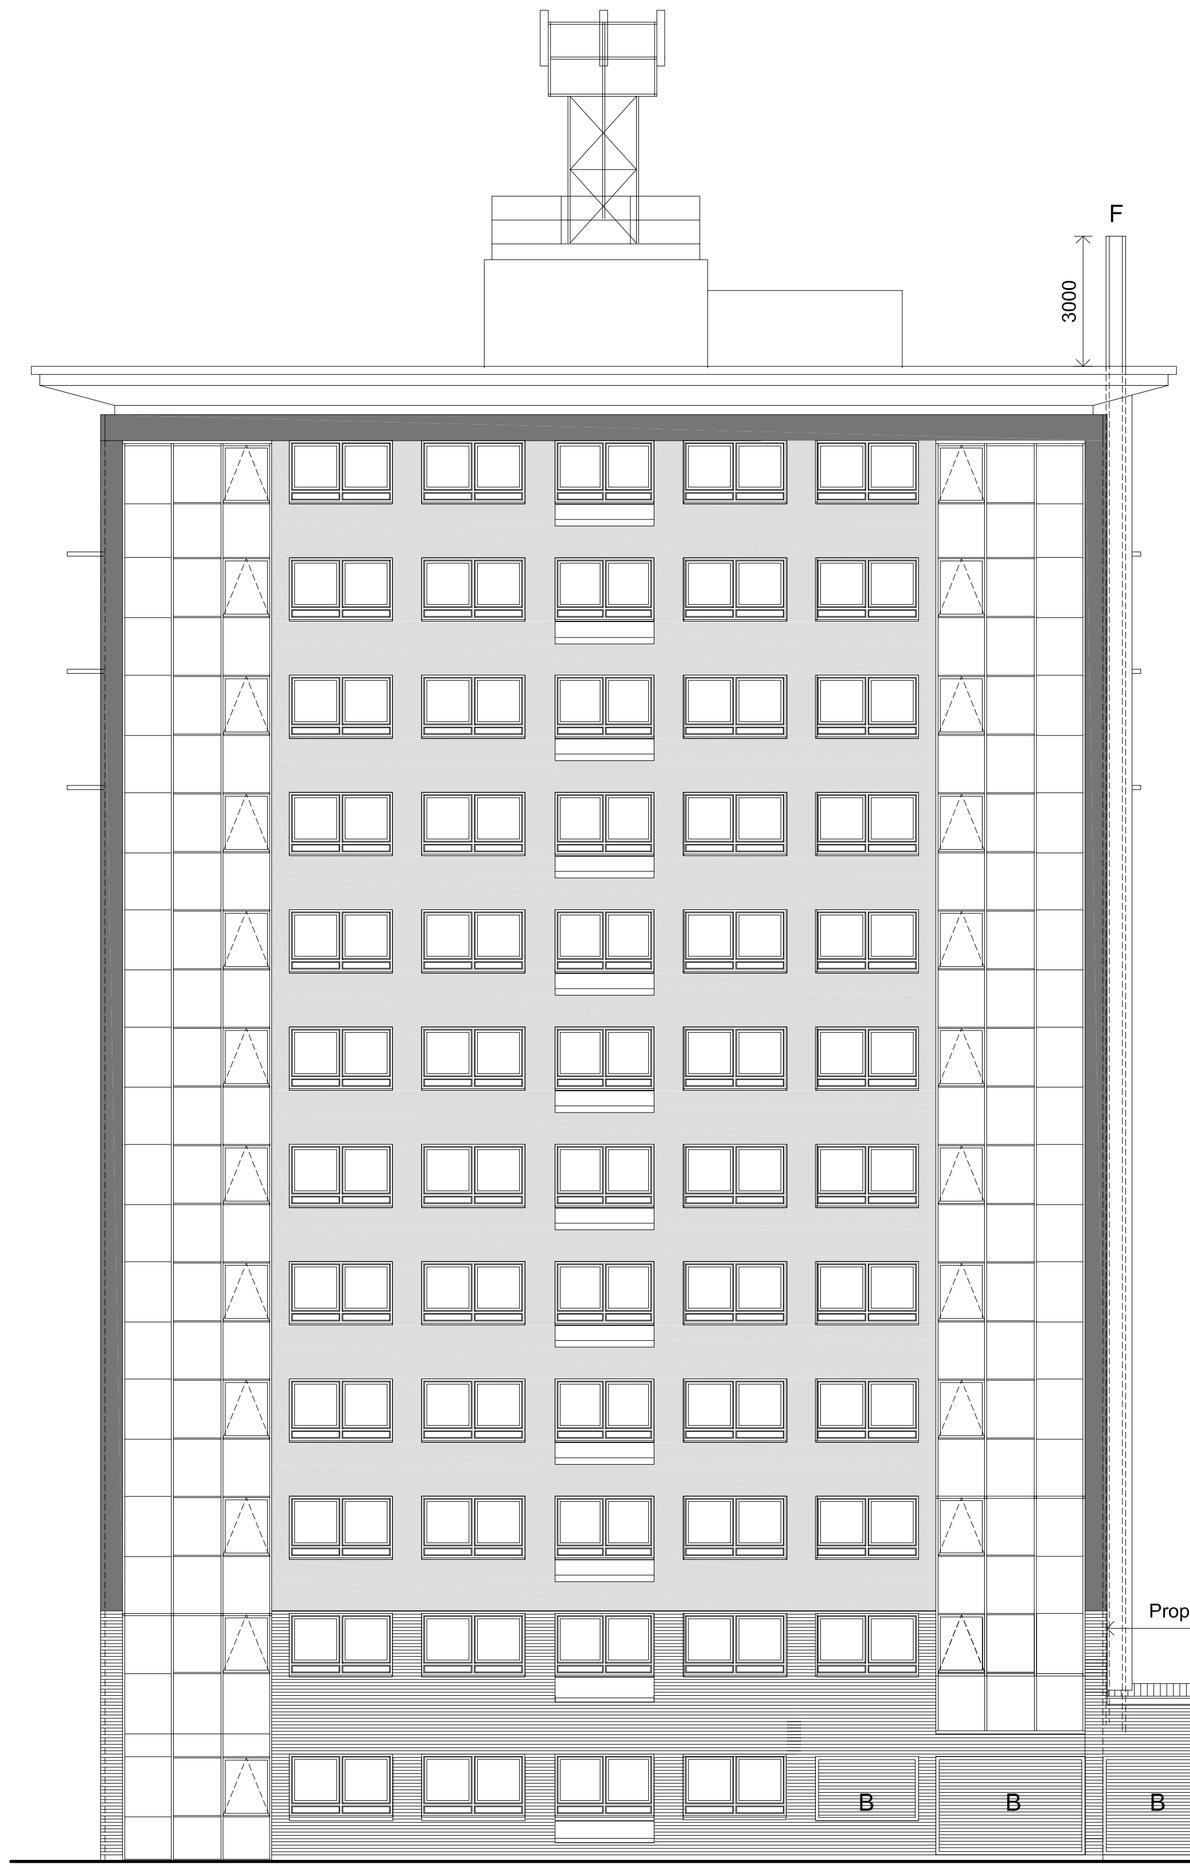

Proposed West Elevation

0m 10m

'A'
Proposed Plant Room:
Roof: to be trapezoidal metal roof finish in grey to match existing glazing system adjacent.
Walls: Rockwool Brickshield 22mm Brick Slips on 100mm External Wall Insulation System
Doors & Windows: GDL Double Acoustic Louvres in light grey to match existing glazing system adjacent.
Rainwater goods to be concealed eave gutter with light grey square profile downpipes.

'B'
Plant Room Louvred Windows & Doors: GDL Double Acoustic Louvres in light grey to match existing glazing system adjacent.

'C'
Rockwool Brickshield 22mm Brick Slips on 100mm External Wall Insulation System

'D'
Proposed Rockwool RedArt Silicone 100mm External Wall Insulation to Existing Walls. Colour Squirrel Grey.

'E'
Proposed Rockwool RedArt Silicone 100mm External Wall Insulation to Existing Walls. Colour Traffic White.

'F'
Proposed Biomass Boiler flue and Gas Boiler Flue boxed in with matching render system, terminating 3000mm above roof level.

Existing UPVC windows replaced; amended pattern.

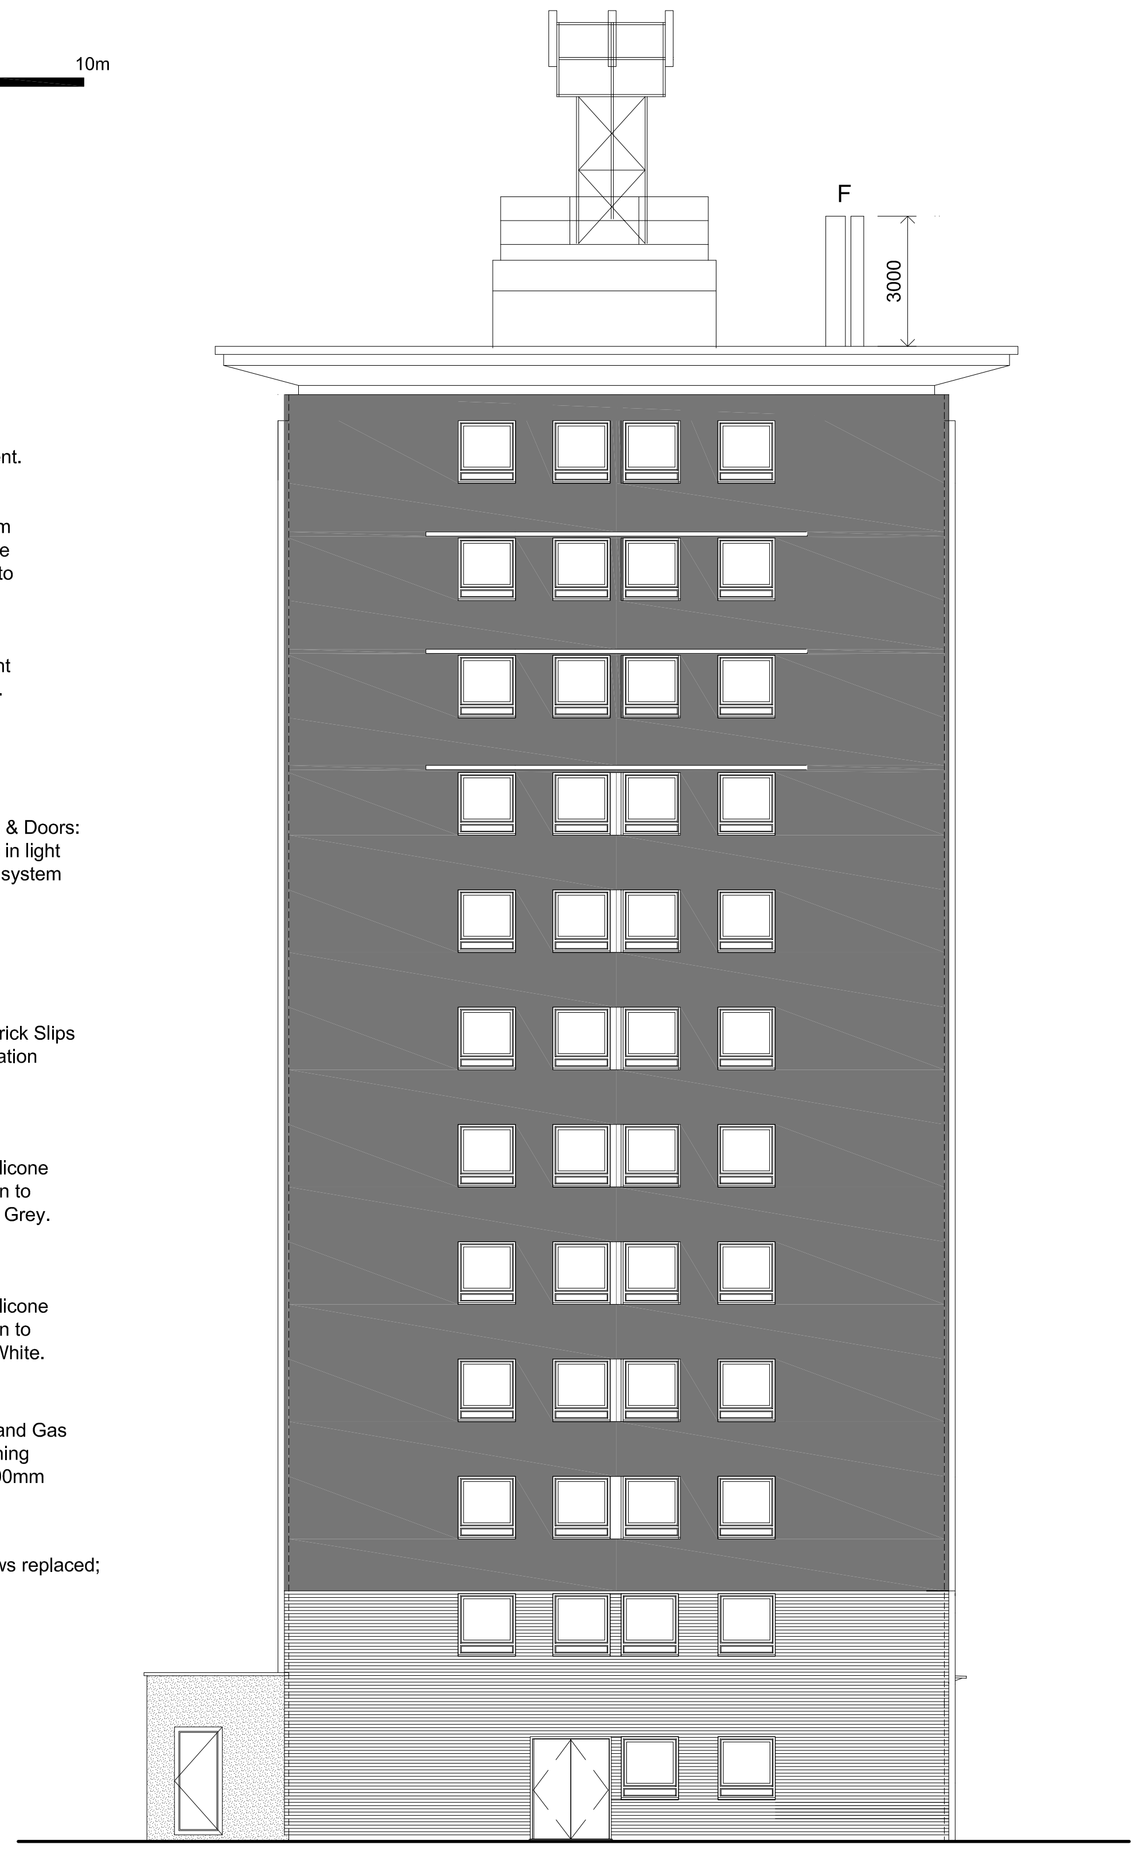

Proposed North Elevation

Revisions:
A - June 14 - Windows patterns amended client request, M&E updated

hub architecture Ltd.
Registered in England and Wales
Company No. 7942532
tel: 07884 869 432
email - info@hubarchitecture.co.uk
website - www.hubarchitecture.co.uk

Residential Design
Commercial Design
Feasibility Studies
Planning Applications & Conditions
Building Regulation Submissions
Site Inspections
Listed & Heritage Buildings
Refurbishment Design & Advice
Building Surveys

Client:
GB Building Solutions Ltd

Project:
Hollyhedge Court Tower Block
EWI, Replacement Windows and Biomass Plant Extension

Dwg Title:
Proposed North Elevation
Proposed West Elevation

Copyright hub architecture Ltd

Status - Planning - not for construction

Scale - as noted @ A1	Dwg No. - HUB097.HHC.PS.07
Date: May 2014	Rev: A

Copyright hub architecture Ltd