Do not scale from drawing
Dimensions are to be
checked on site
If in doubt please ask

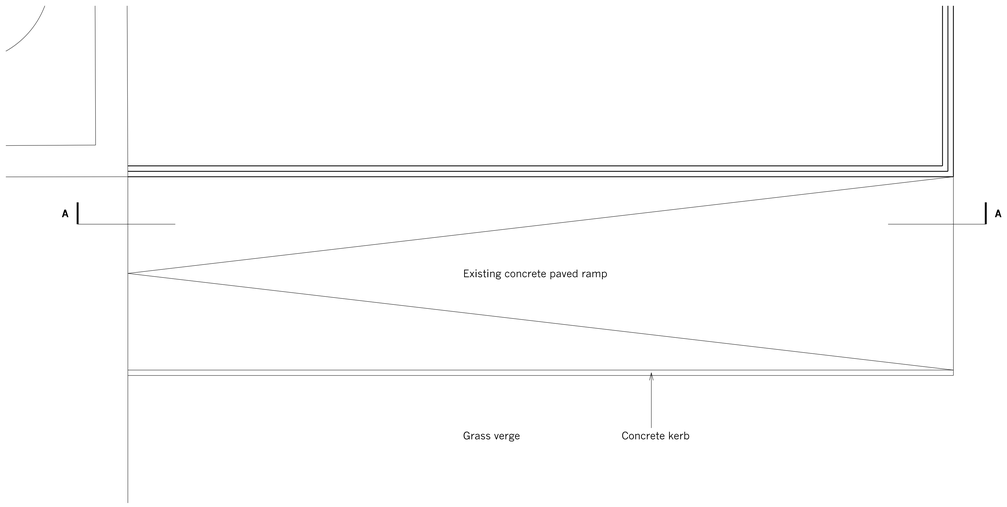

RAMP PLAN AS EXISTING
Scale 1:20

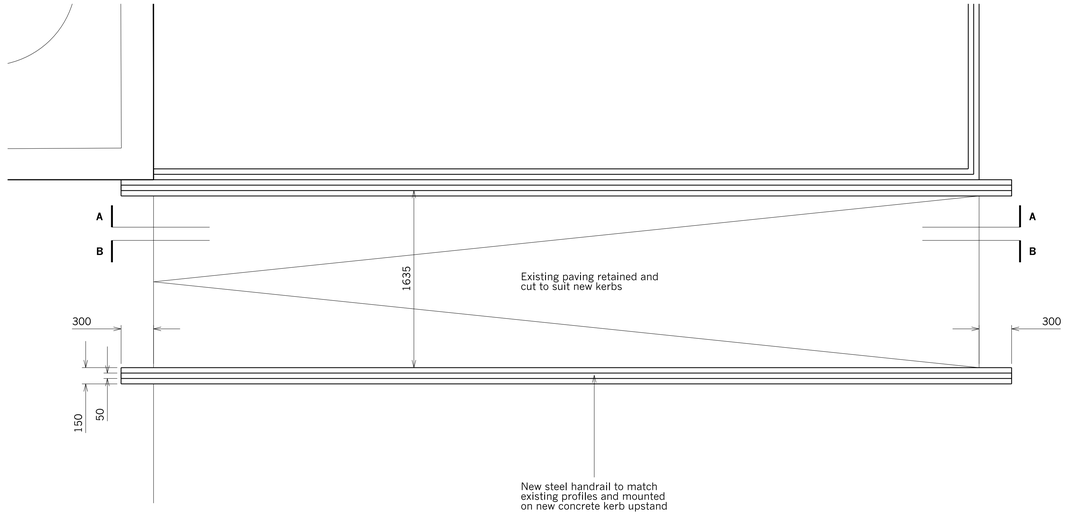

RAMP PLAN AS PROPOSED
Scale 1:20

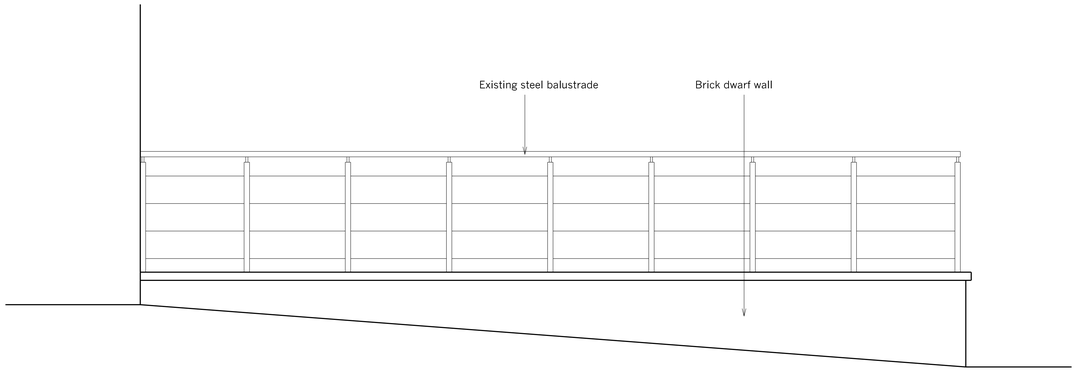

ELEVATION A AS EXISTING
Scale 1:20

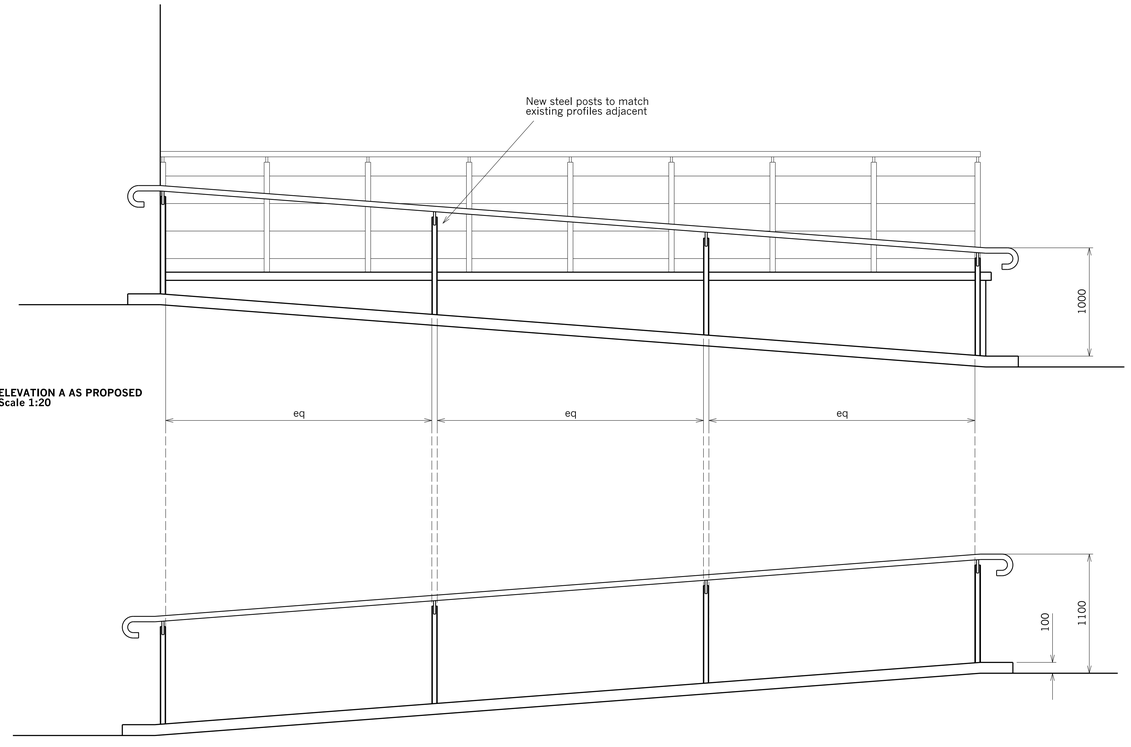

ELEVATION A AS PROPOSED
Scale 1:20

ELEVATION B AS PROPOSED
Scale 1:20

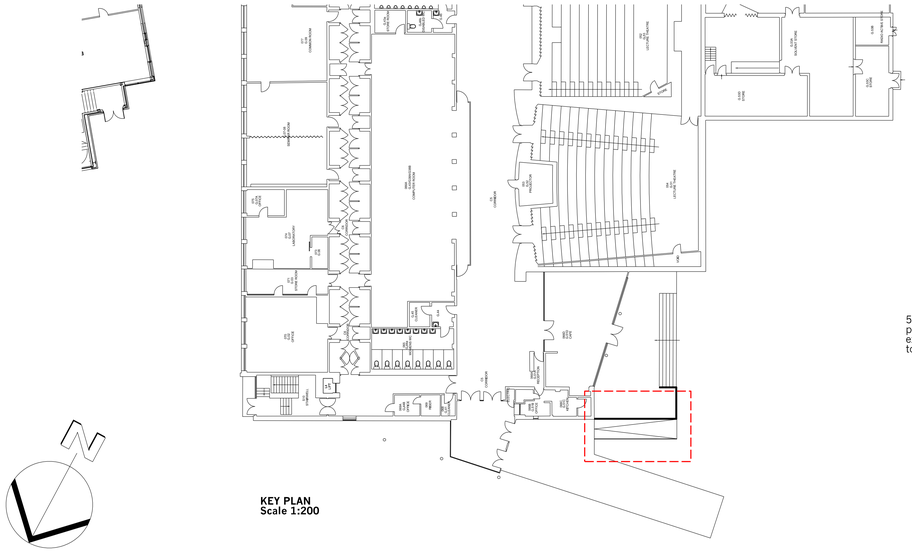

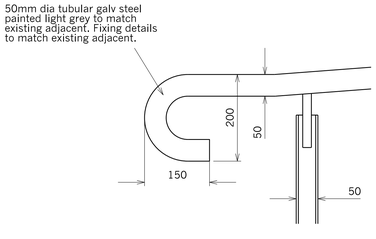

DETAIL C
Scale 1:5

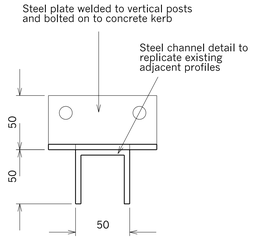

TYPICAL BASE DETAIL
Scale 1:2

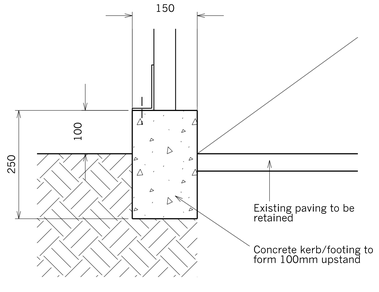

TYPICAL KERB/FOOTING DETAIL
Scale 1:5

0 0.5 1.0 1.5 2.0 2.5 5m

MANCHESTER 1824

The University of Manchester - DDA Works

Chemistry Building
External Ramp
Proposed Handrail Installation

Dwg. No: **6850P 24 001** Rev: _
Date : Dec 2013 Scale: 1:20 @A0 Checked by : gp

buttress fuller alsop williams - architects
31-33 Princess Street, Manchester, M2 4BF telephone + 44 (0)161 236 3303
fax + 44(0)161 236 3603 • web: bfaw.www.bfaw.co.uk • email:contact@bfaw.co.uk
Buttress Fuller Alsop Williams Ltd is Registered in England and Wales: 5363573