
All dimensions should be checked on site
Any drawing errors should be brought to the attention of the architect
Do not scale off this drawing COPYRIGHT © theCAVE a+d limited

REVISIONS :

REV	DETAILS OF REVISION	INIT

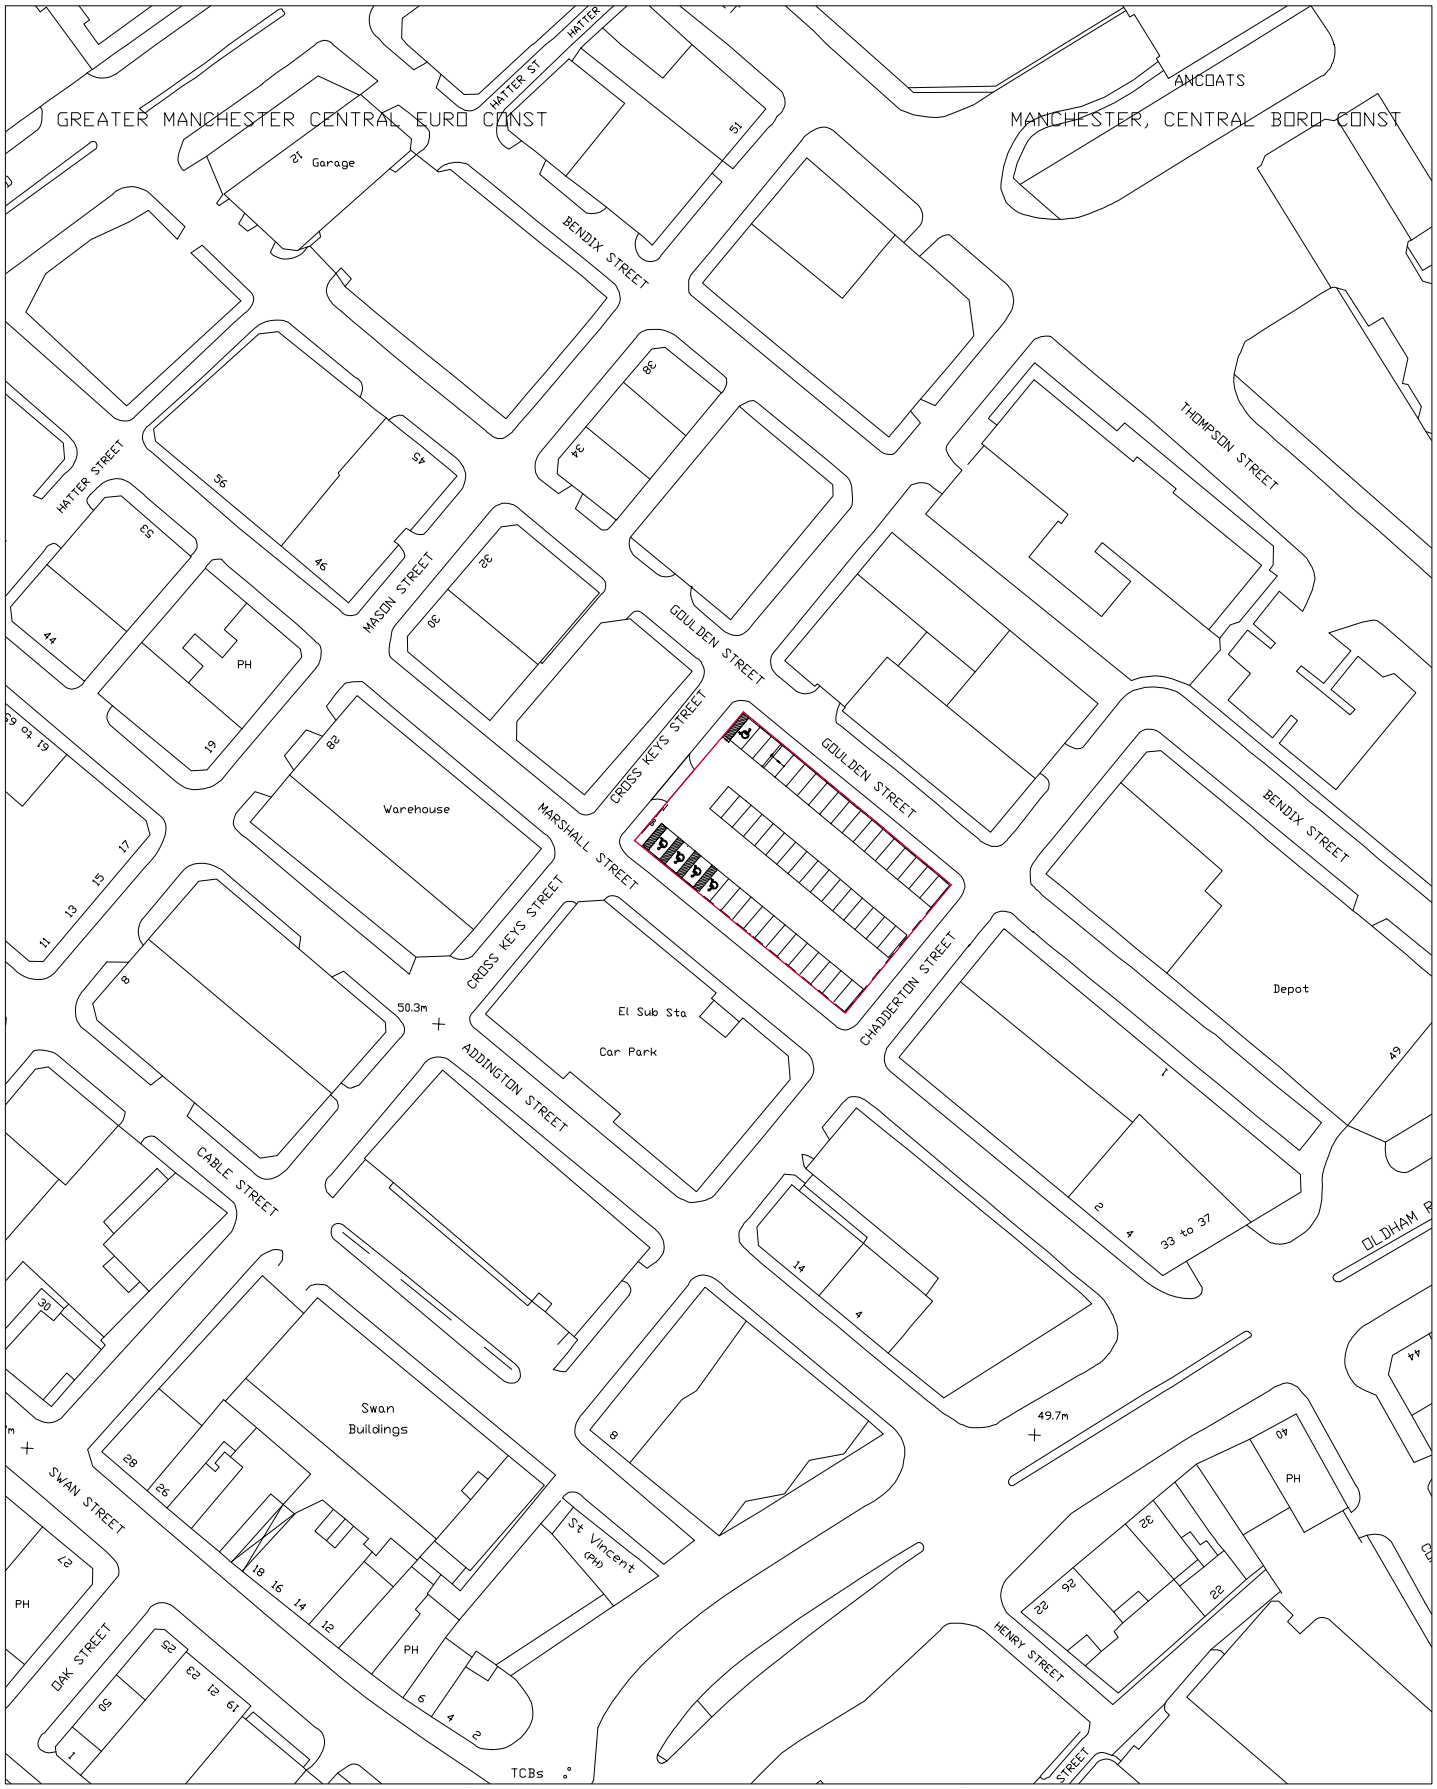

the CAVE

24 ALTRINCHAM RD. WILMSLOW SK9 5ND
01625 541 483 www.the-cave.co.uk mail@the-cave.co.uk

PROJECT :

TEMPORARY CARPARK
19 CROSS KEYS STREET

DRAWING TITLE :

LOCATION PLAN

SCALE :	DRAWN BY :	DATE :
1:1250 A4	SXJ	NOV 13
DWG N° :	REVISION :	CHECKED :
103.15-LP	-	JPH