

All dimensions should be checked on site
Do not scale off this drawing
Any drawing errors should be brought to the attention of the architect
COPYRIGHT © theCAVE a+d limited

REVISIONS :


REV	DETAILS OF REVISION	INIT

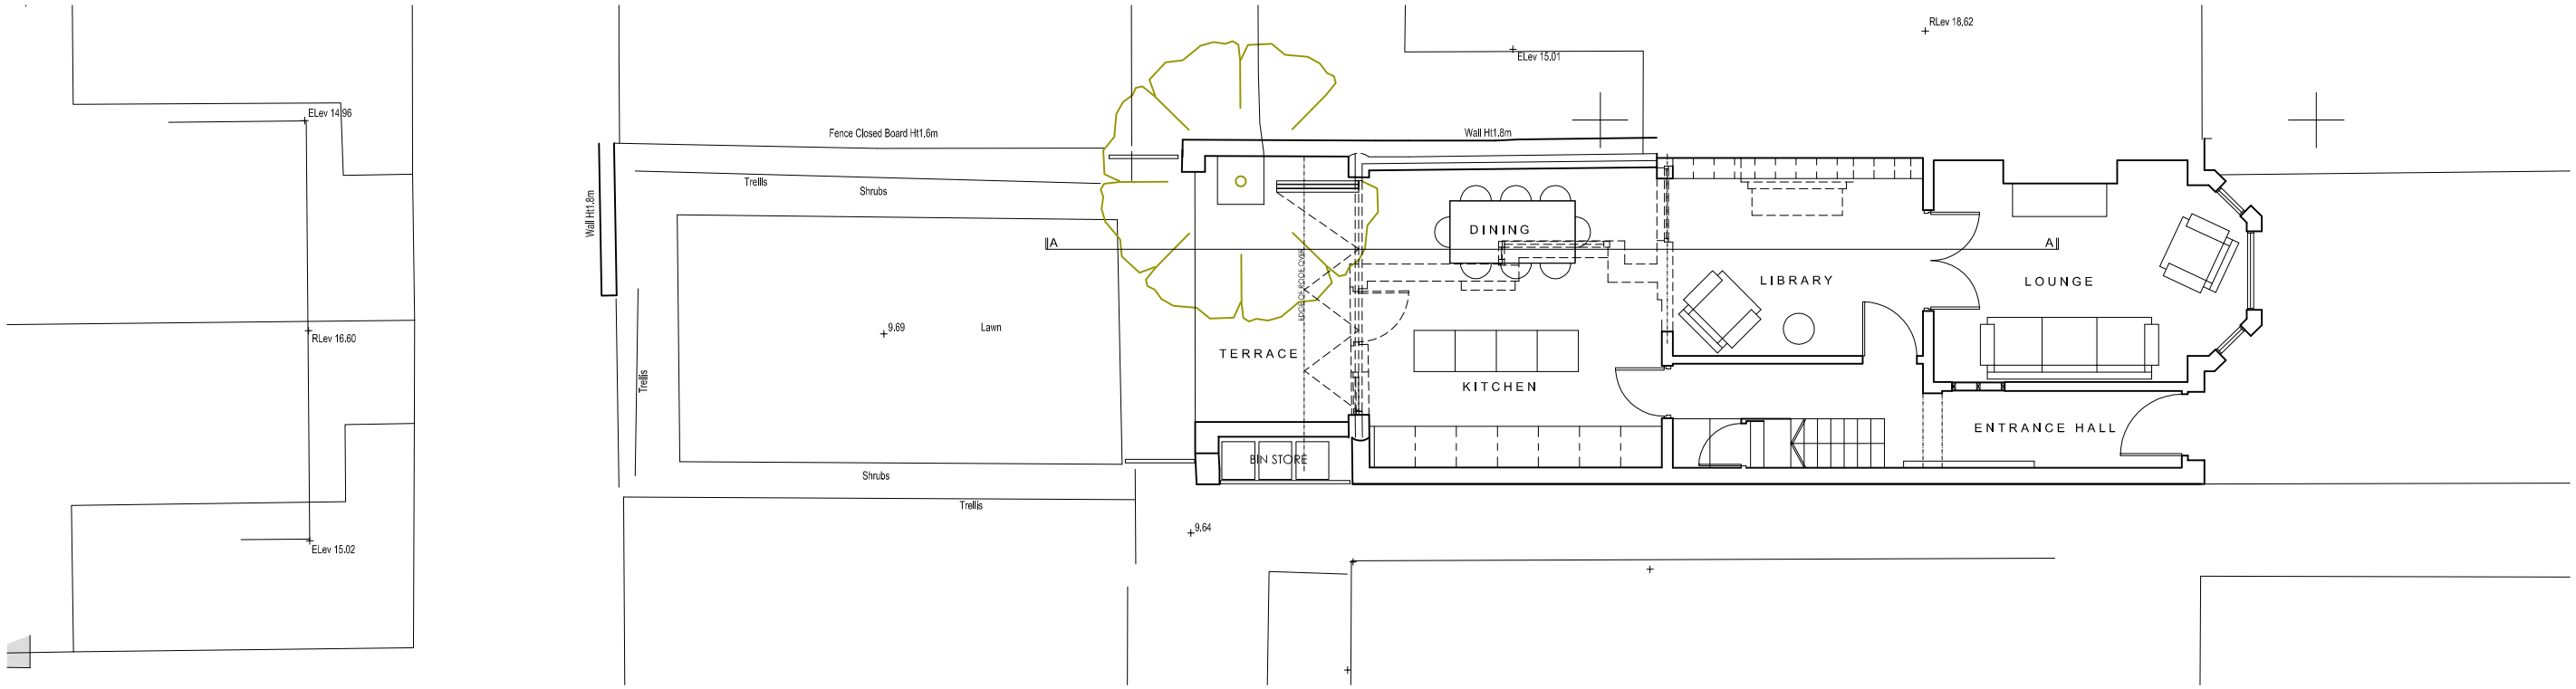


PROPOSED GROUND FLOOR
PLAN @ 1:100 SCALE

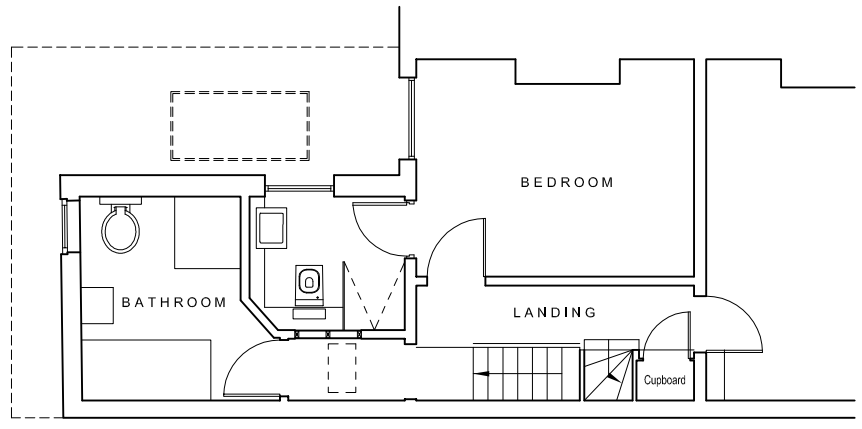

PROPOSED FIRST FLOOR
PLAN @ 1:100 SCALE

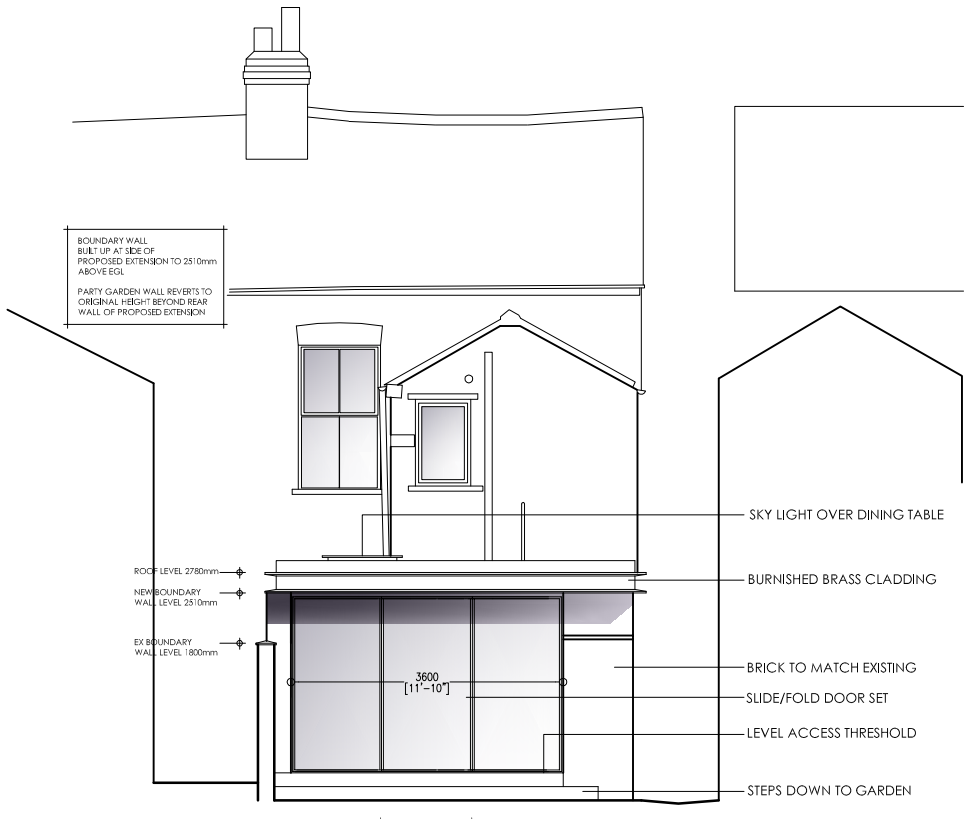

PROPOSED REAR ELEVATION
@1:100 SCALE

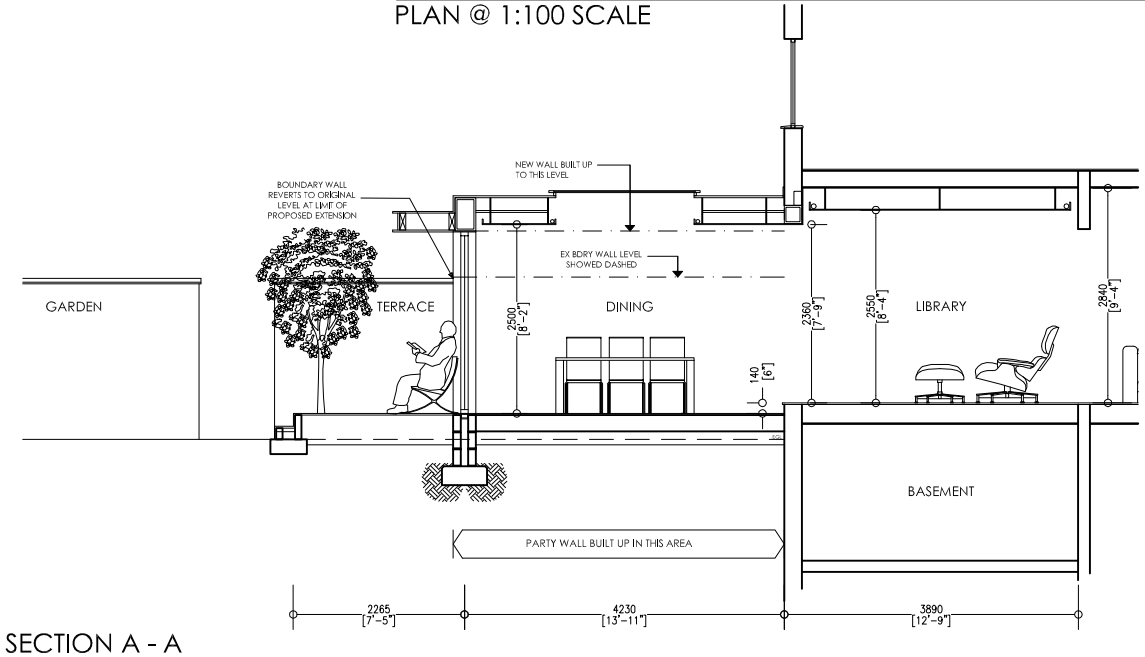

SECTION A - A
@1:100 SCALE

the CAVE
24 ALTRINCHAM ROAD WILMSLOW CHESHIRE SK9 5ND
01625 838 632 www.the-cave.co.uk mail@the-cave.co.uk

PROJECT :

RESIDENTIAL EXTENSION
30 CHEQUERS ROAD

DRAWING TITLE :

PROPOSED

SCALE :	DRAWN BY :	DATE :
1:100 A3	CAJ	JAN 14

DWG N° :	REVISION :	CHECKED :
144.01-P02		JPH