
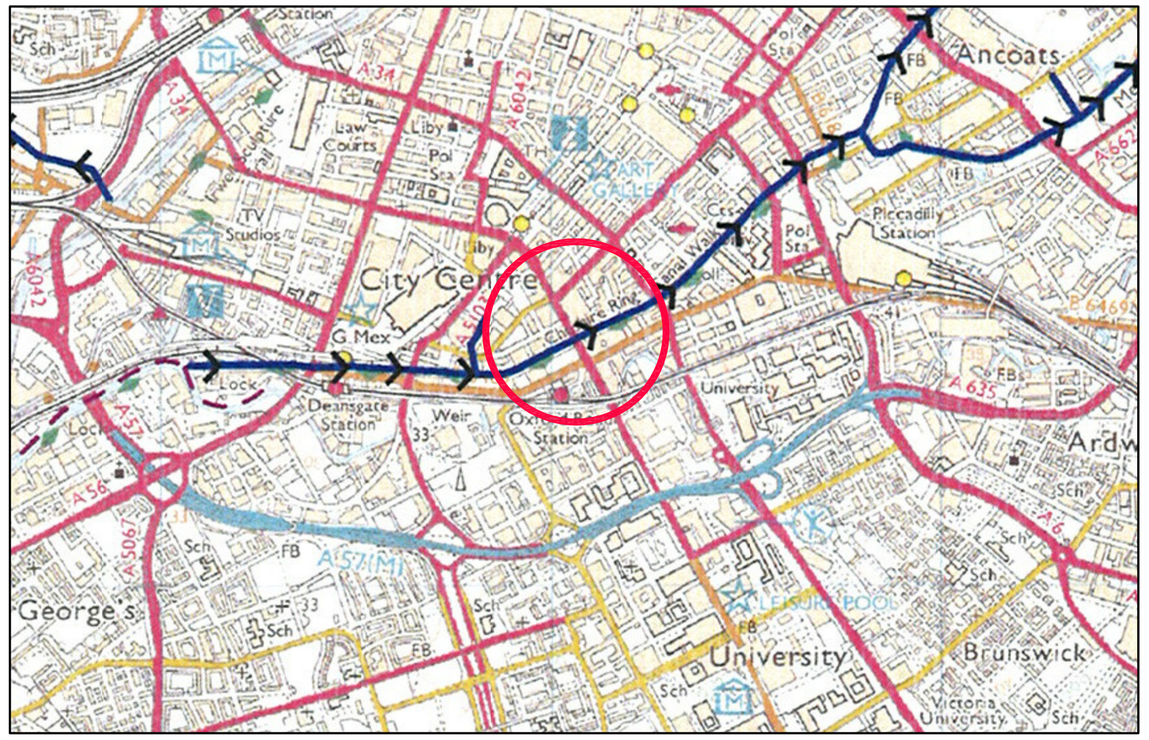


LOCATION PLAN

LOCK 88, off Oxford Street, Manchester M1 6EG

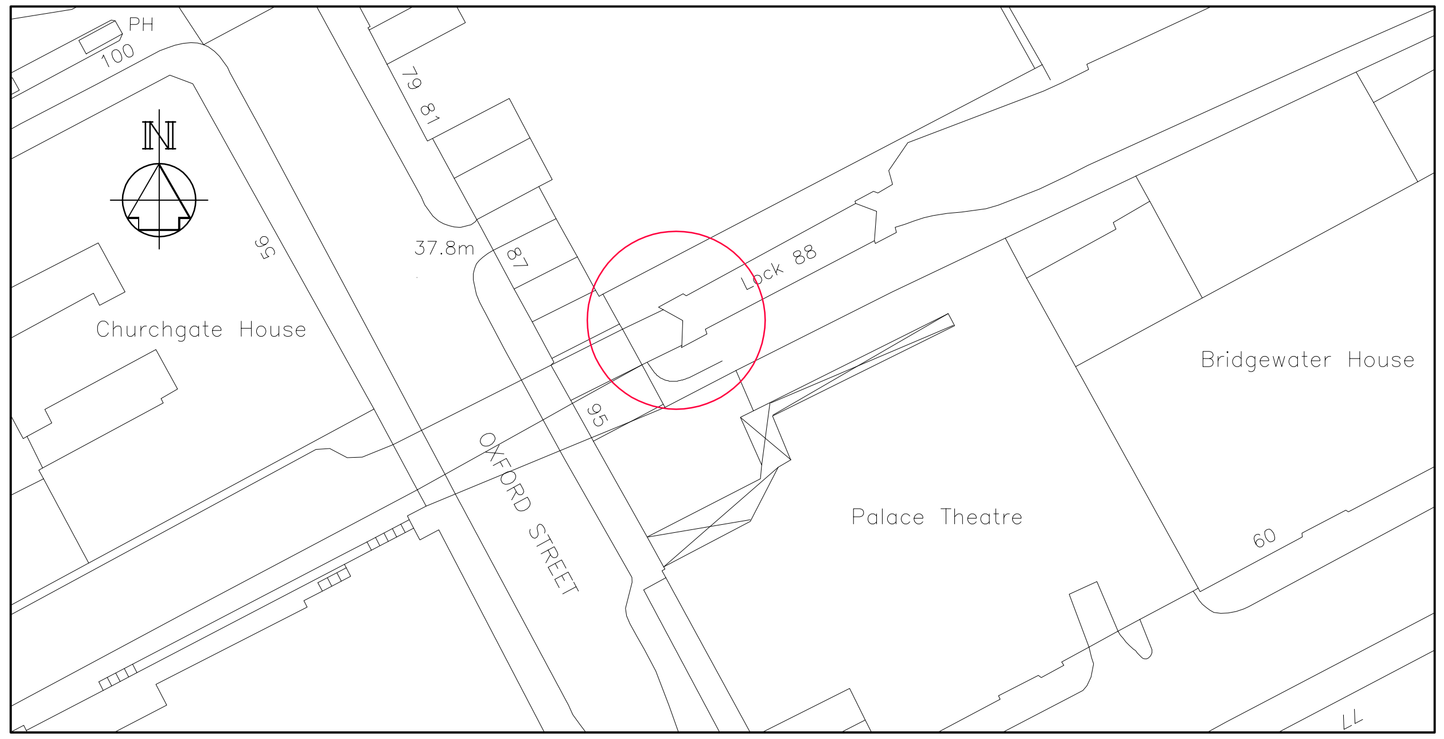


PLAN ON LOCK 88 WORKS LOCATION

Scale 1:500




PHOTO OF EXISTING LOCK TAIL GATES

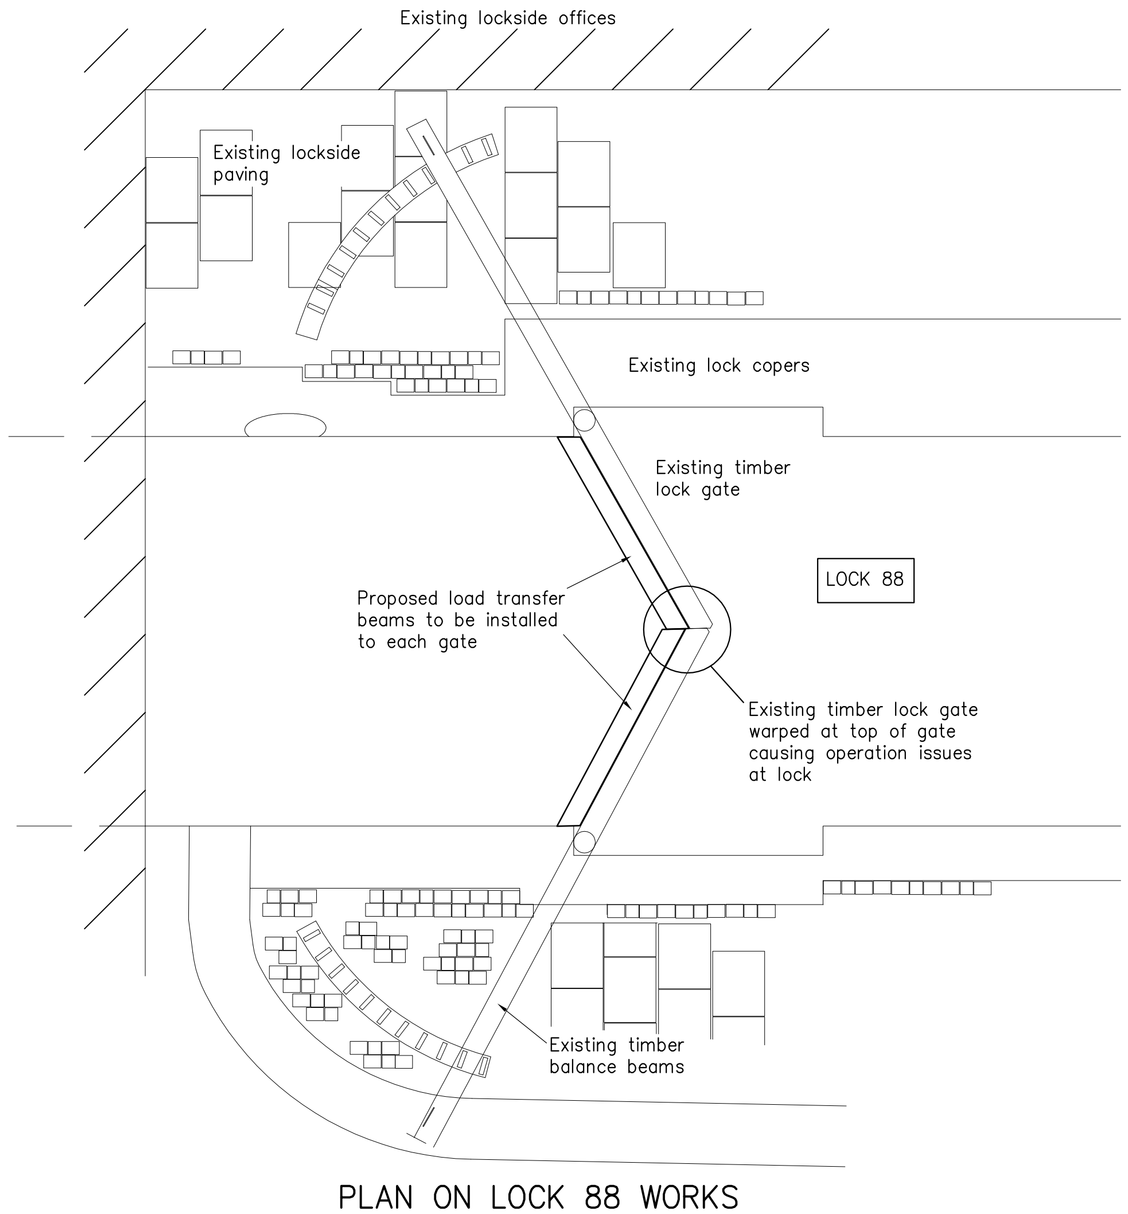

PLAN ON LOCK 88 WORKS

Scale 1:50

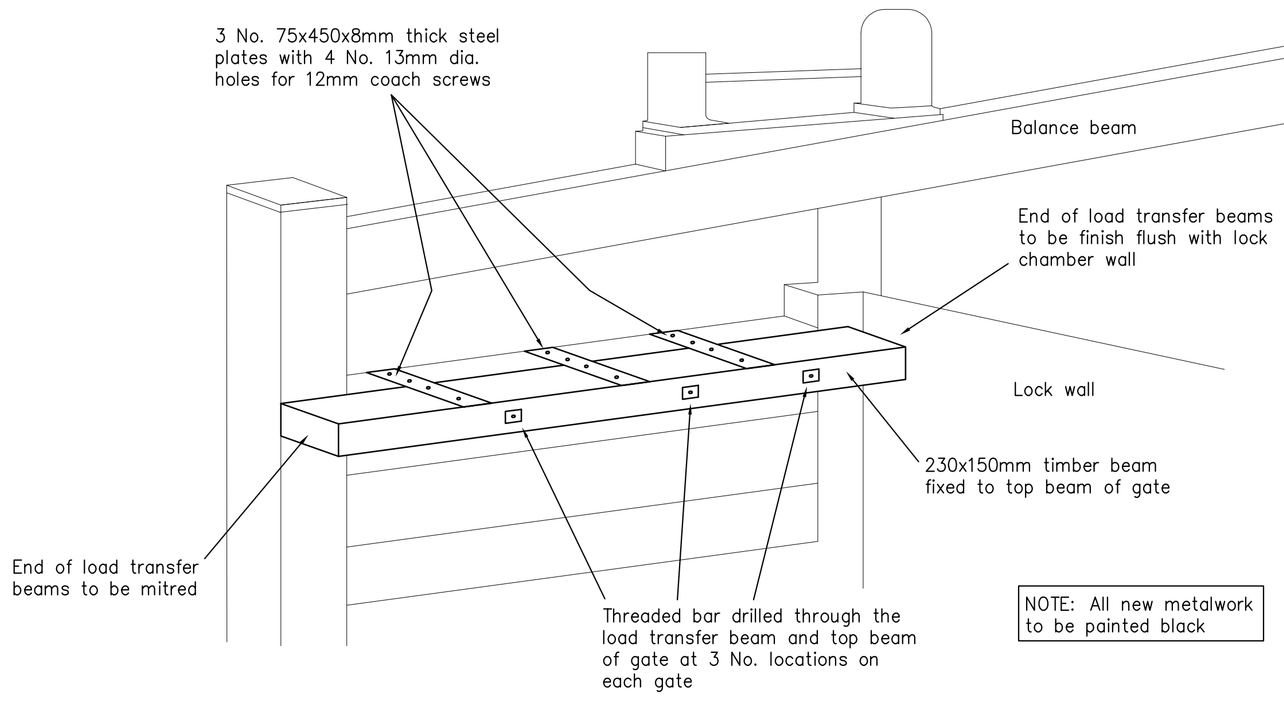

VIEW ON PROPOSED LOAD TRANSFER BEAM TO LOCK GATE

(2 No. REQUIRED AT TAIL GATES)

Scale 1:20



PHOTO OF WORKS TO TAIL GATES

(WORKS CARRIED OUT ON HEALTH AND SAFETY GROUNDS)

Rev	Amendment	By	Chkd	Date
B	ISSUED FOR APPROVAL	DJG	SJ	Apr 2014
A	FIRST ISSUE	DJG	SJ	Mar 2014

Canal & River Trust

DESIGN OFFICE

Manchester & Pennine Waterways
Canal & River Trust
Unit 5
Transpennine Trading Estate
Gorrels Way
Rochdale, OL11 2PX

TITLE

ROCHDALE CANAL
LOCK 88
PROPOSED LOAD TRANSFER BEAM INSTALLATION TO TAIL GATES

CANAL & RIVER TRUST COPYRIGHT RESERVED

NOTES: –

1. All dimensions are in millimetres.

DRAWN BY: DJG	DESIGNED BY:
CHECKED BY:	APPROVED BY:
DATE: Mar 2014	SCALE: AS SHOWN @ A1
DRG. No.: A1/RD-051-014/100	REVISION: B