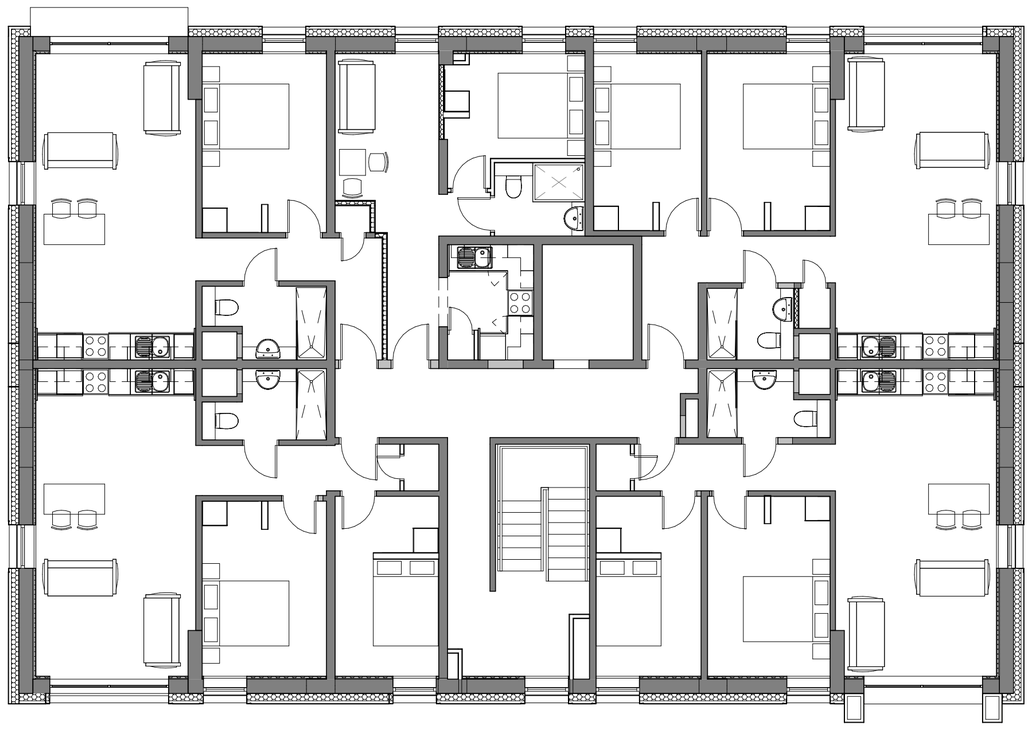

Proposed Typical Upper Floor
1 : 100

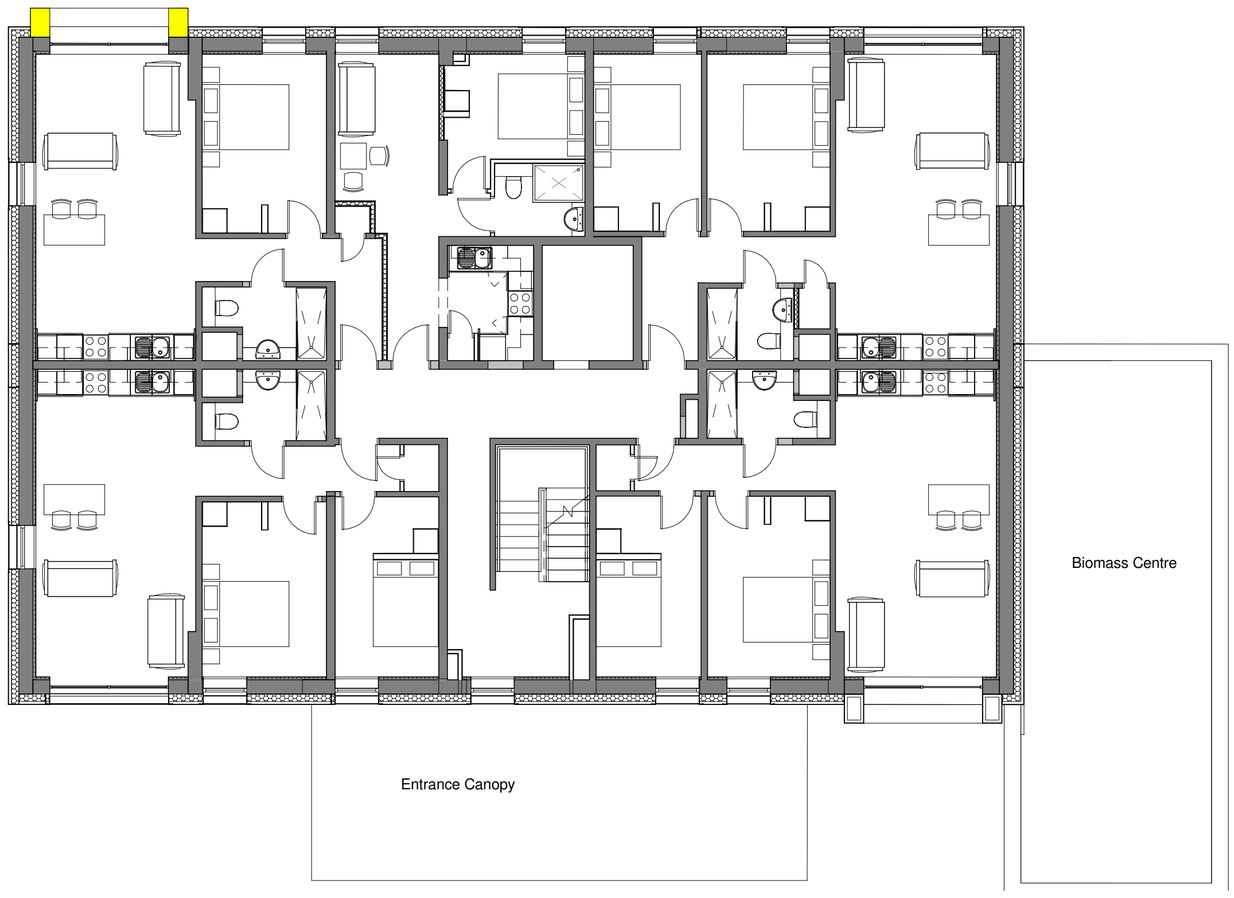

Proposed - First Floor
1 : 100

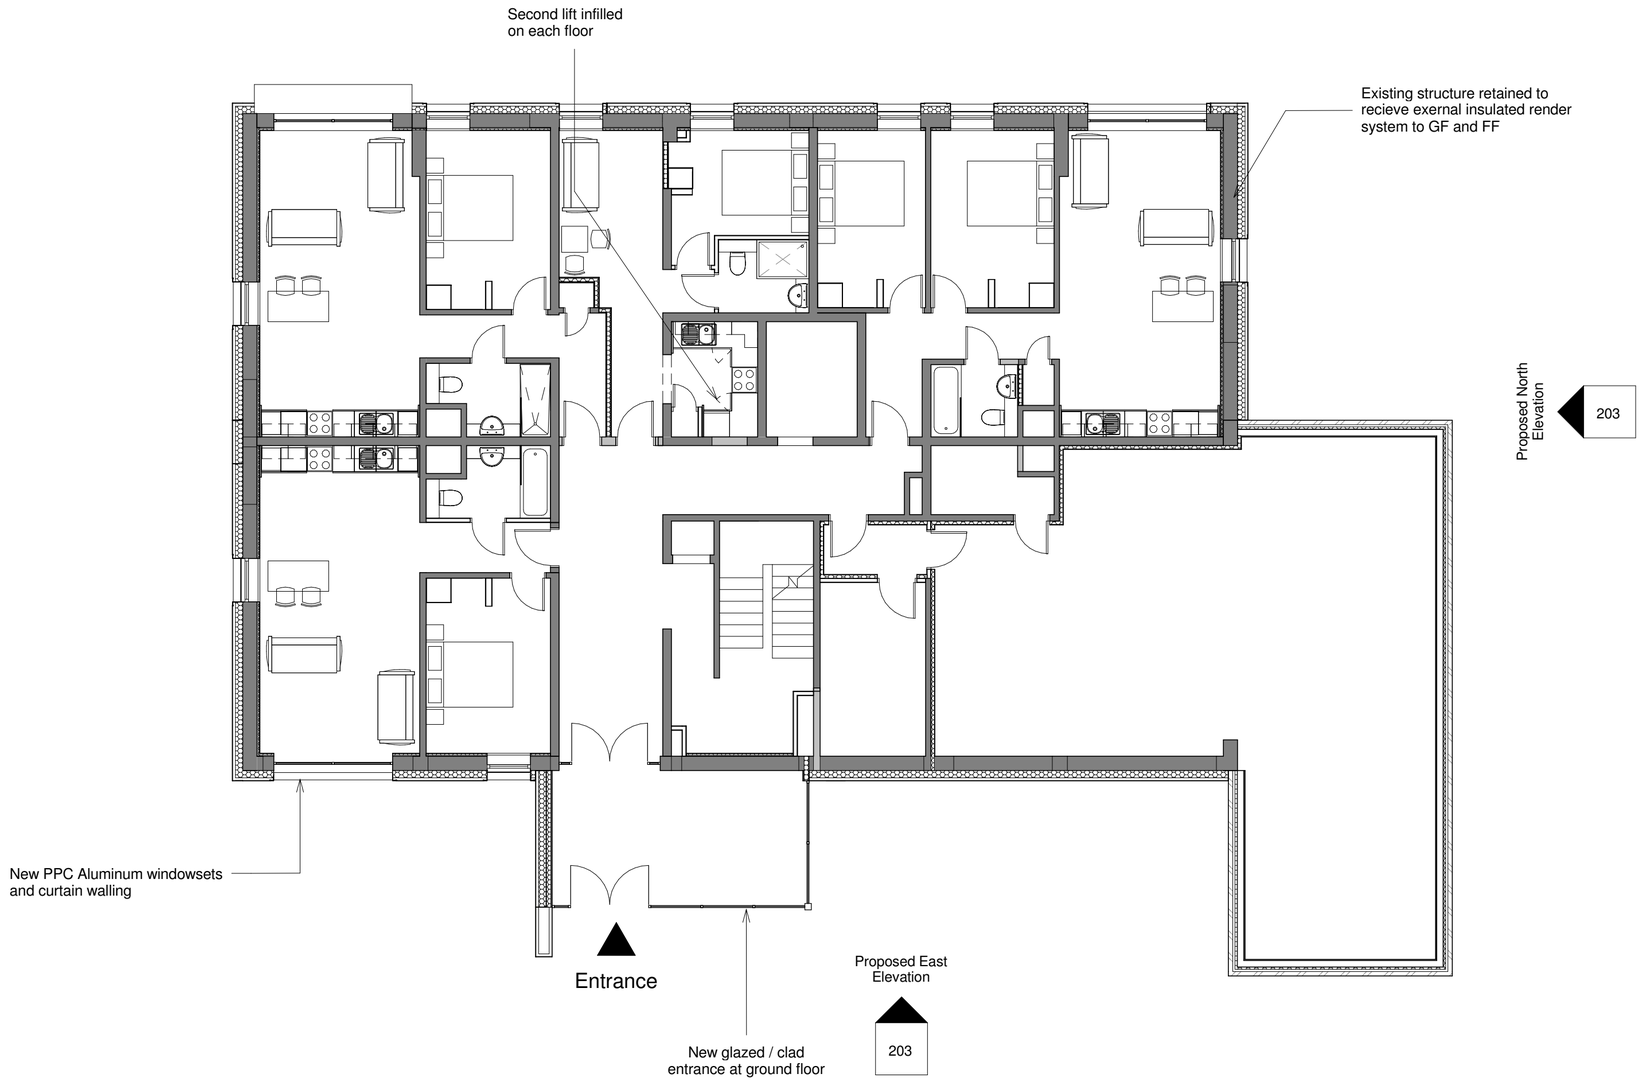

Proposed Ground Floor Plan
1 : 100

Notes

The Contractor is to check all dimensions and conditions on site before commencing. Do not scale from this drawing.

This drawing remains the copyright of POZZONI LLP.

Scale Bars TO BE USED ONLY AS GUIDANCE

1:100	mm	1000		3000		5000
1:200	mm		5000		8000	
1:500	M	5		15		25
1:1250	M	10	30		50	70

KEYPLAN

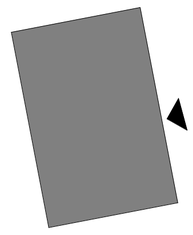

Note:

Due to Health and Safety restrictions, areas of the existing building are currently inaccessible and therefore have not been fully surveyed. Drawings have been drawn to information available. Dimensions shown therefore are subject to an accurate on site measure.

All external areas and openings have however been surveyed.
Layout based on Survey Systems drawing: SSL:15084:100:1:1:CC:FLR

Rockclad panel batches delivered to site must be mixed to prevent large areas of patching and discolouration.

Rev	Description	By	Date
A	CONSTRUCTION ISSUE	DY	17.04.14

Client	HCT | Rowlinson
Job	Rodney Court
Drawing	Proposed GA Plans
Drg No.	P3453-03 - 201
Rev	A
Date	25/10/13
Scale	As indicated @ A1
3D CoOrd	AMS
2D CoOrd	CW
Approved	

Project Status: Feasibility | Tender | Construction | Design | Contract | As Built

POZZONI

16 Bowling Green Lane
London
EC1R 0BD

2 Woodville Road
Altrincham
WA14 2FH

0202 787 0079
architects@pozzoni.co.uk

0161 928 7848
www.pozzoni.co.uk

Drawings and models powered by POZZONI **BIM** using AutoDesk **Revit** ®
Contact us for details