

FRONT ELEVATION

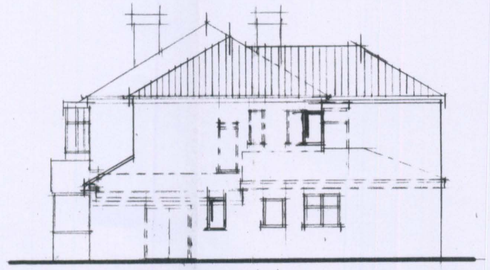

SIDE ELEVATION

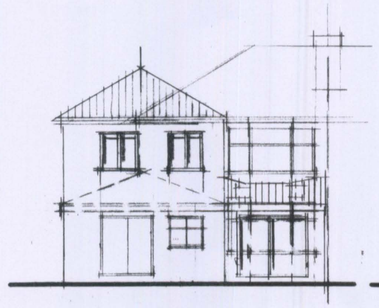

REAR ELEVATION

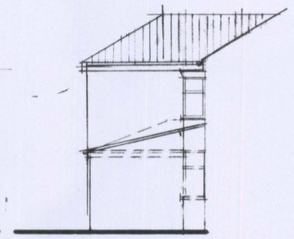

SIDE ELEVATION

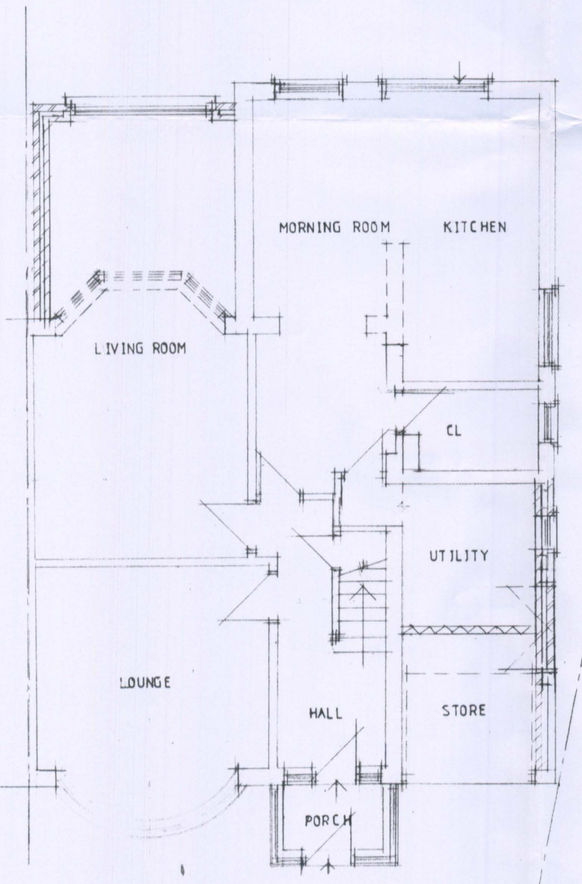

GROUND FLOOR PLAN

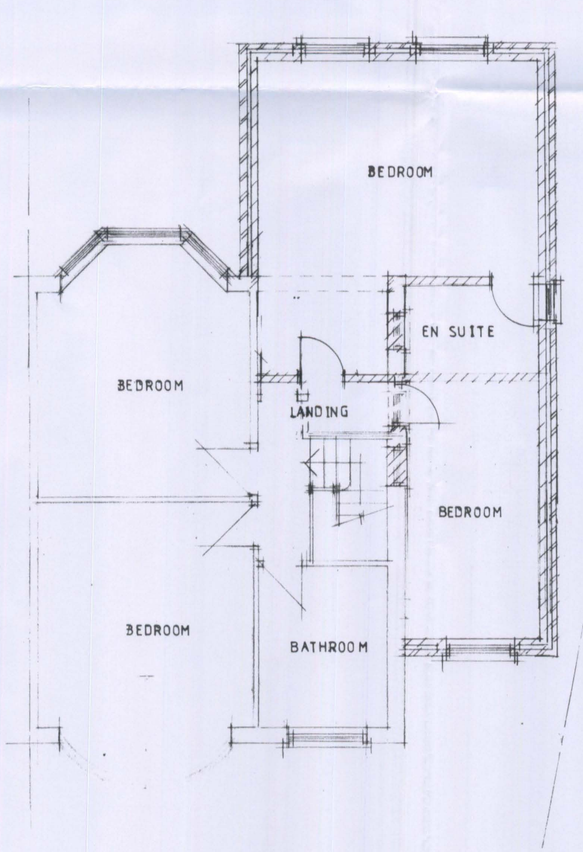

FIRST FLOOR PLAN

Planning, Building Control and Licensing
2 8 APR 2014

CLIENT
MS S AHMED
4 AVONLEA DRIVE
BURNAGE M19 1AH

JOB TITLE
PROPOSED 1&2 STOREY EXTENSIONS

DRG. TITLE
PLANS AND ELEVATIONS AS PROPOSED

HOLBOROW ORMESHER + Limited
architectural & interior design
Station House
Adams Hill
Knutsford
Cheshire WA16 6DN
telephone : 01565 652275
fax : 01565 750501

ISSUE	ORIGINAL	1	2	3	4	5	6	7
REVISION								
DATE								
DRAWN								
CHECKED								
APPROVED								

SCALE 1:50 & 1:100 at A1

DRAWING NUMBER 1414/14/02