This drawing is protected by copyright and the information contained therein is the property of William McCall.
The drawing must not be copied and the information contained therein may not be used or disclosed without written permission of and in the manner permitted by William McCall.

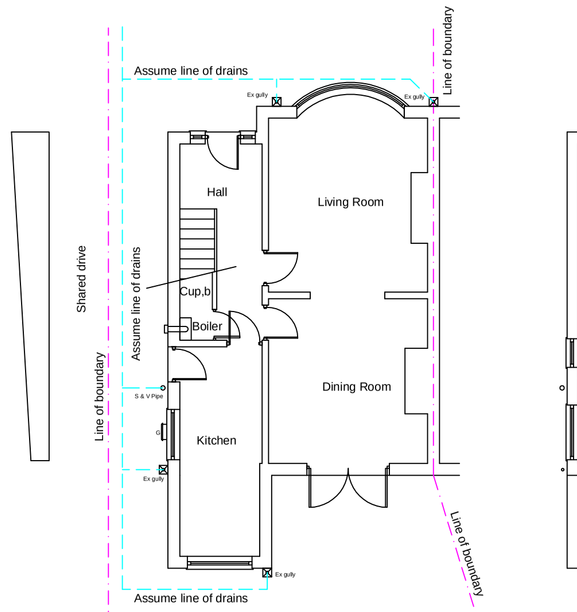

Existing Ground Floor Plan

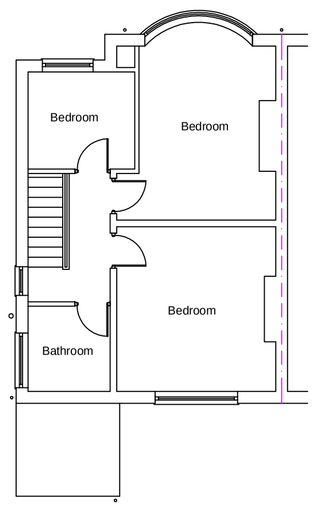

Existing First Floor Plan

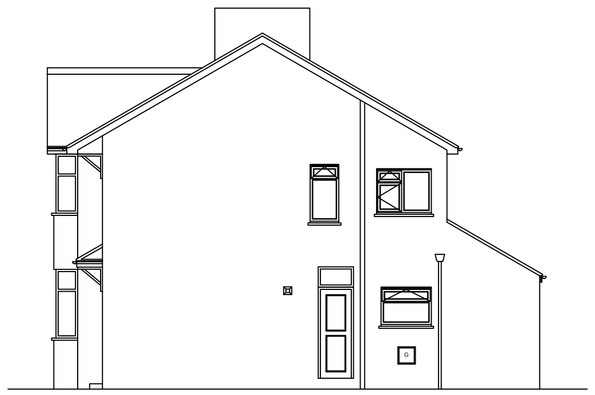

Existing Side Elevation



Existing Rear Elevation

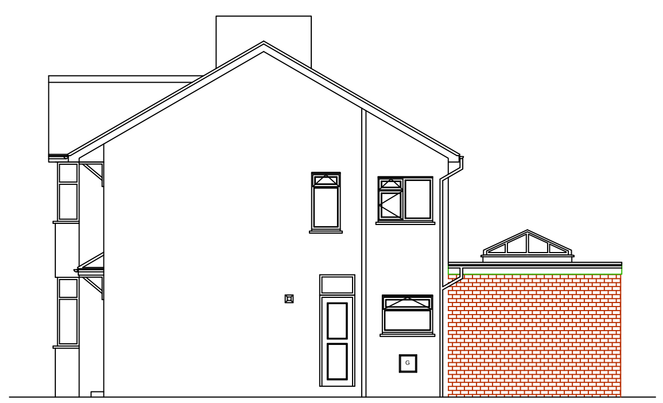

Proposed Side Elevation

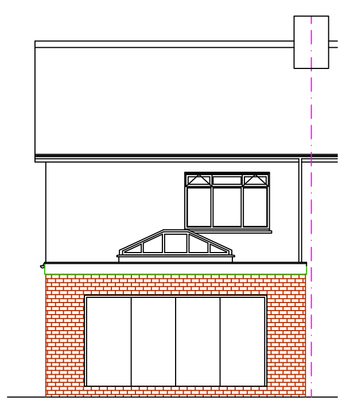

Proposed Rear Elevation

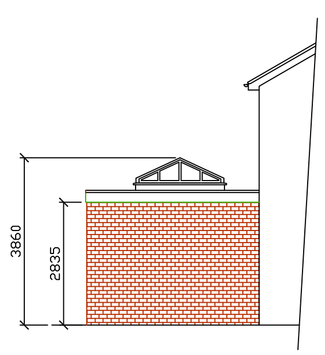

Proposed Side Elevation

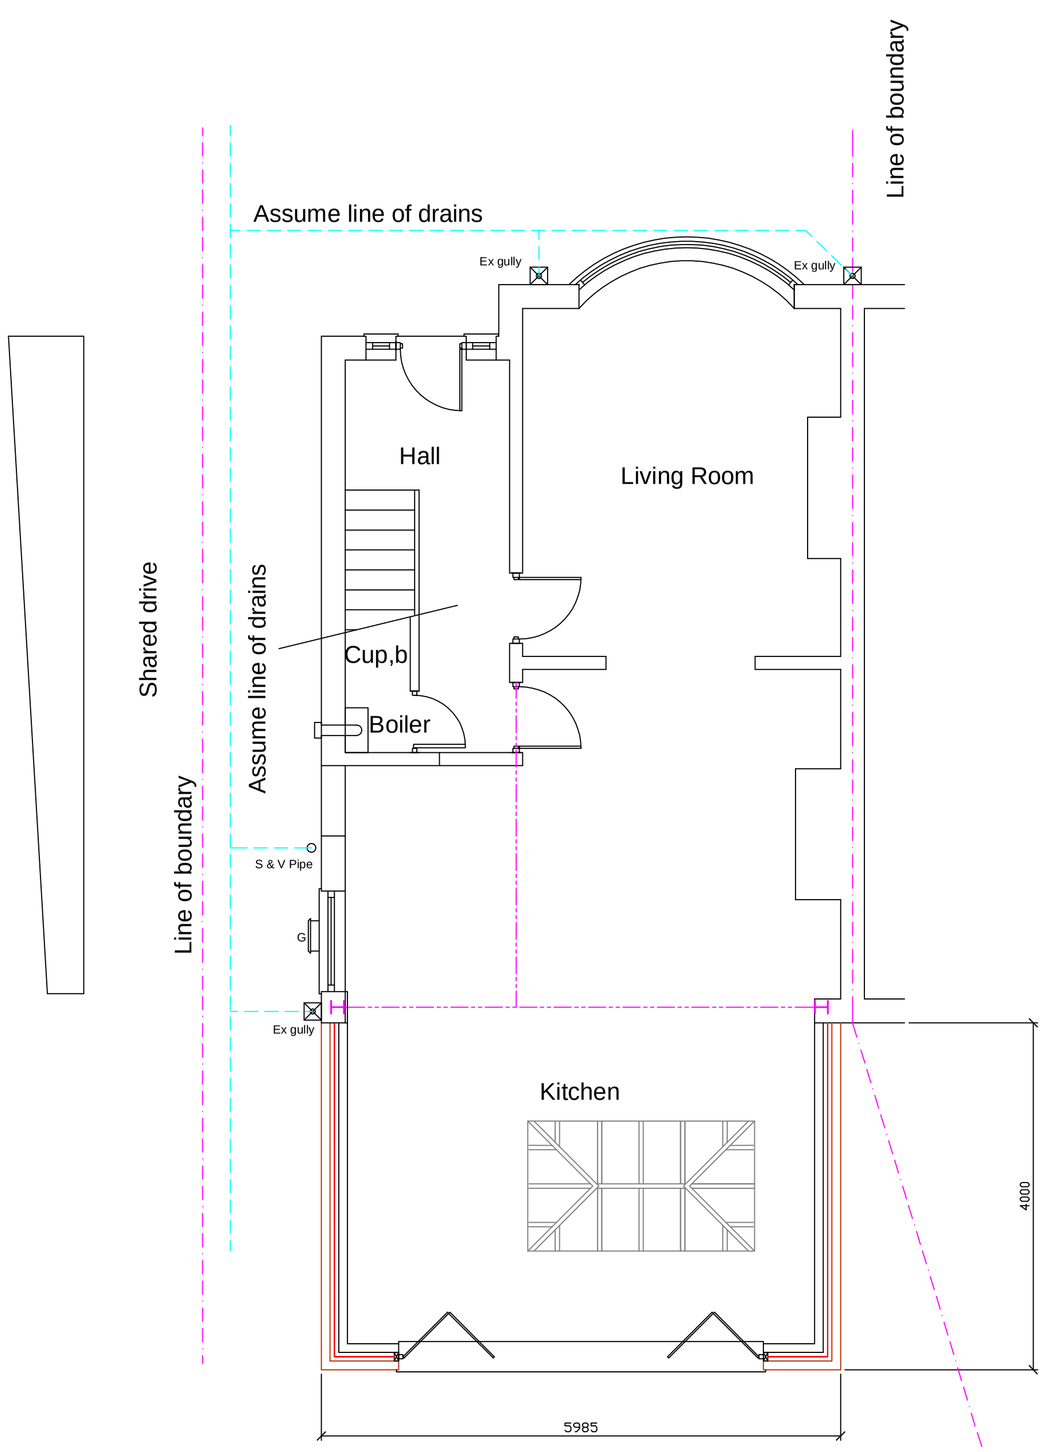

Proposed Ground Floor Plan

Planning Drawing

Project Title :- Proposed Single Storey Rear Extension			
Client :- Mrs Osikoya			
Drwg No :- 12/13/130-P	1 of 2	Date :- Oct'13	Rev :- *
Scale :- 1:100 & 1:50		Drawn:- WMC	Checked :-
Site Address :- 257 Errwood Road, Burnage, Manchester, M19 1GE			

14 Primrose Bank
Greenfield
Saddleworth
OL3 7JP
Tel: 01457 871202
www.william-mccall.com
enquiries@william-mccall.com

A1