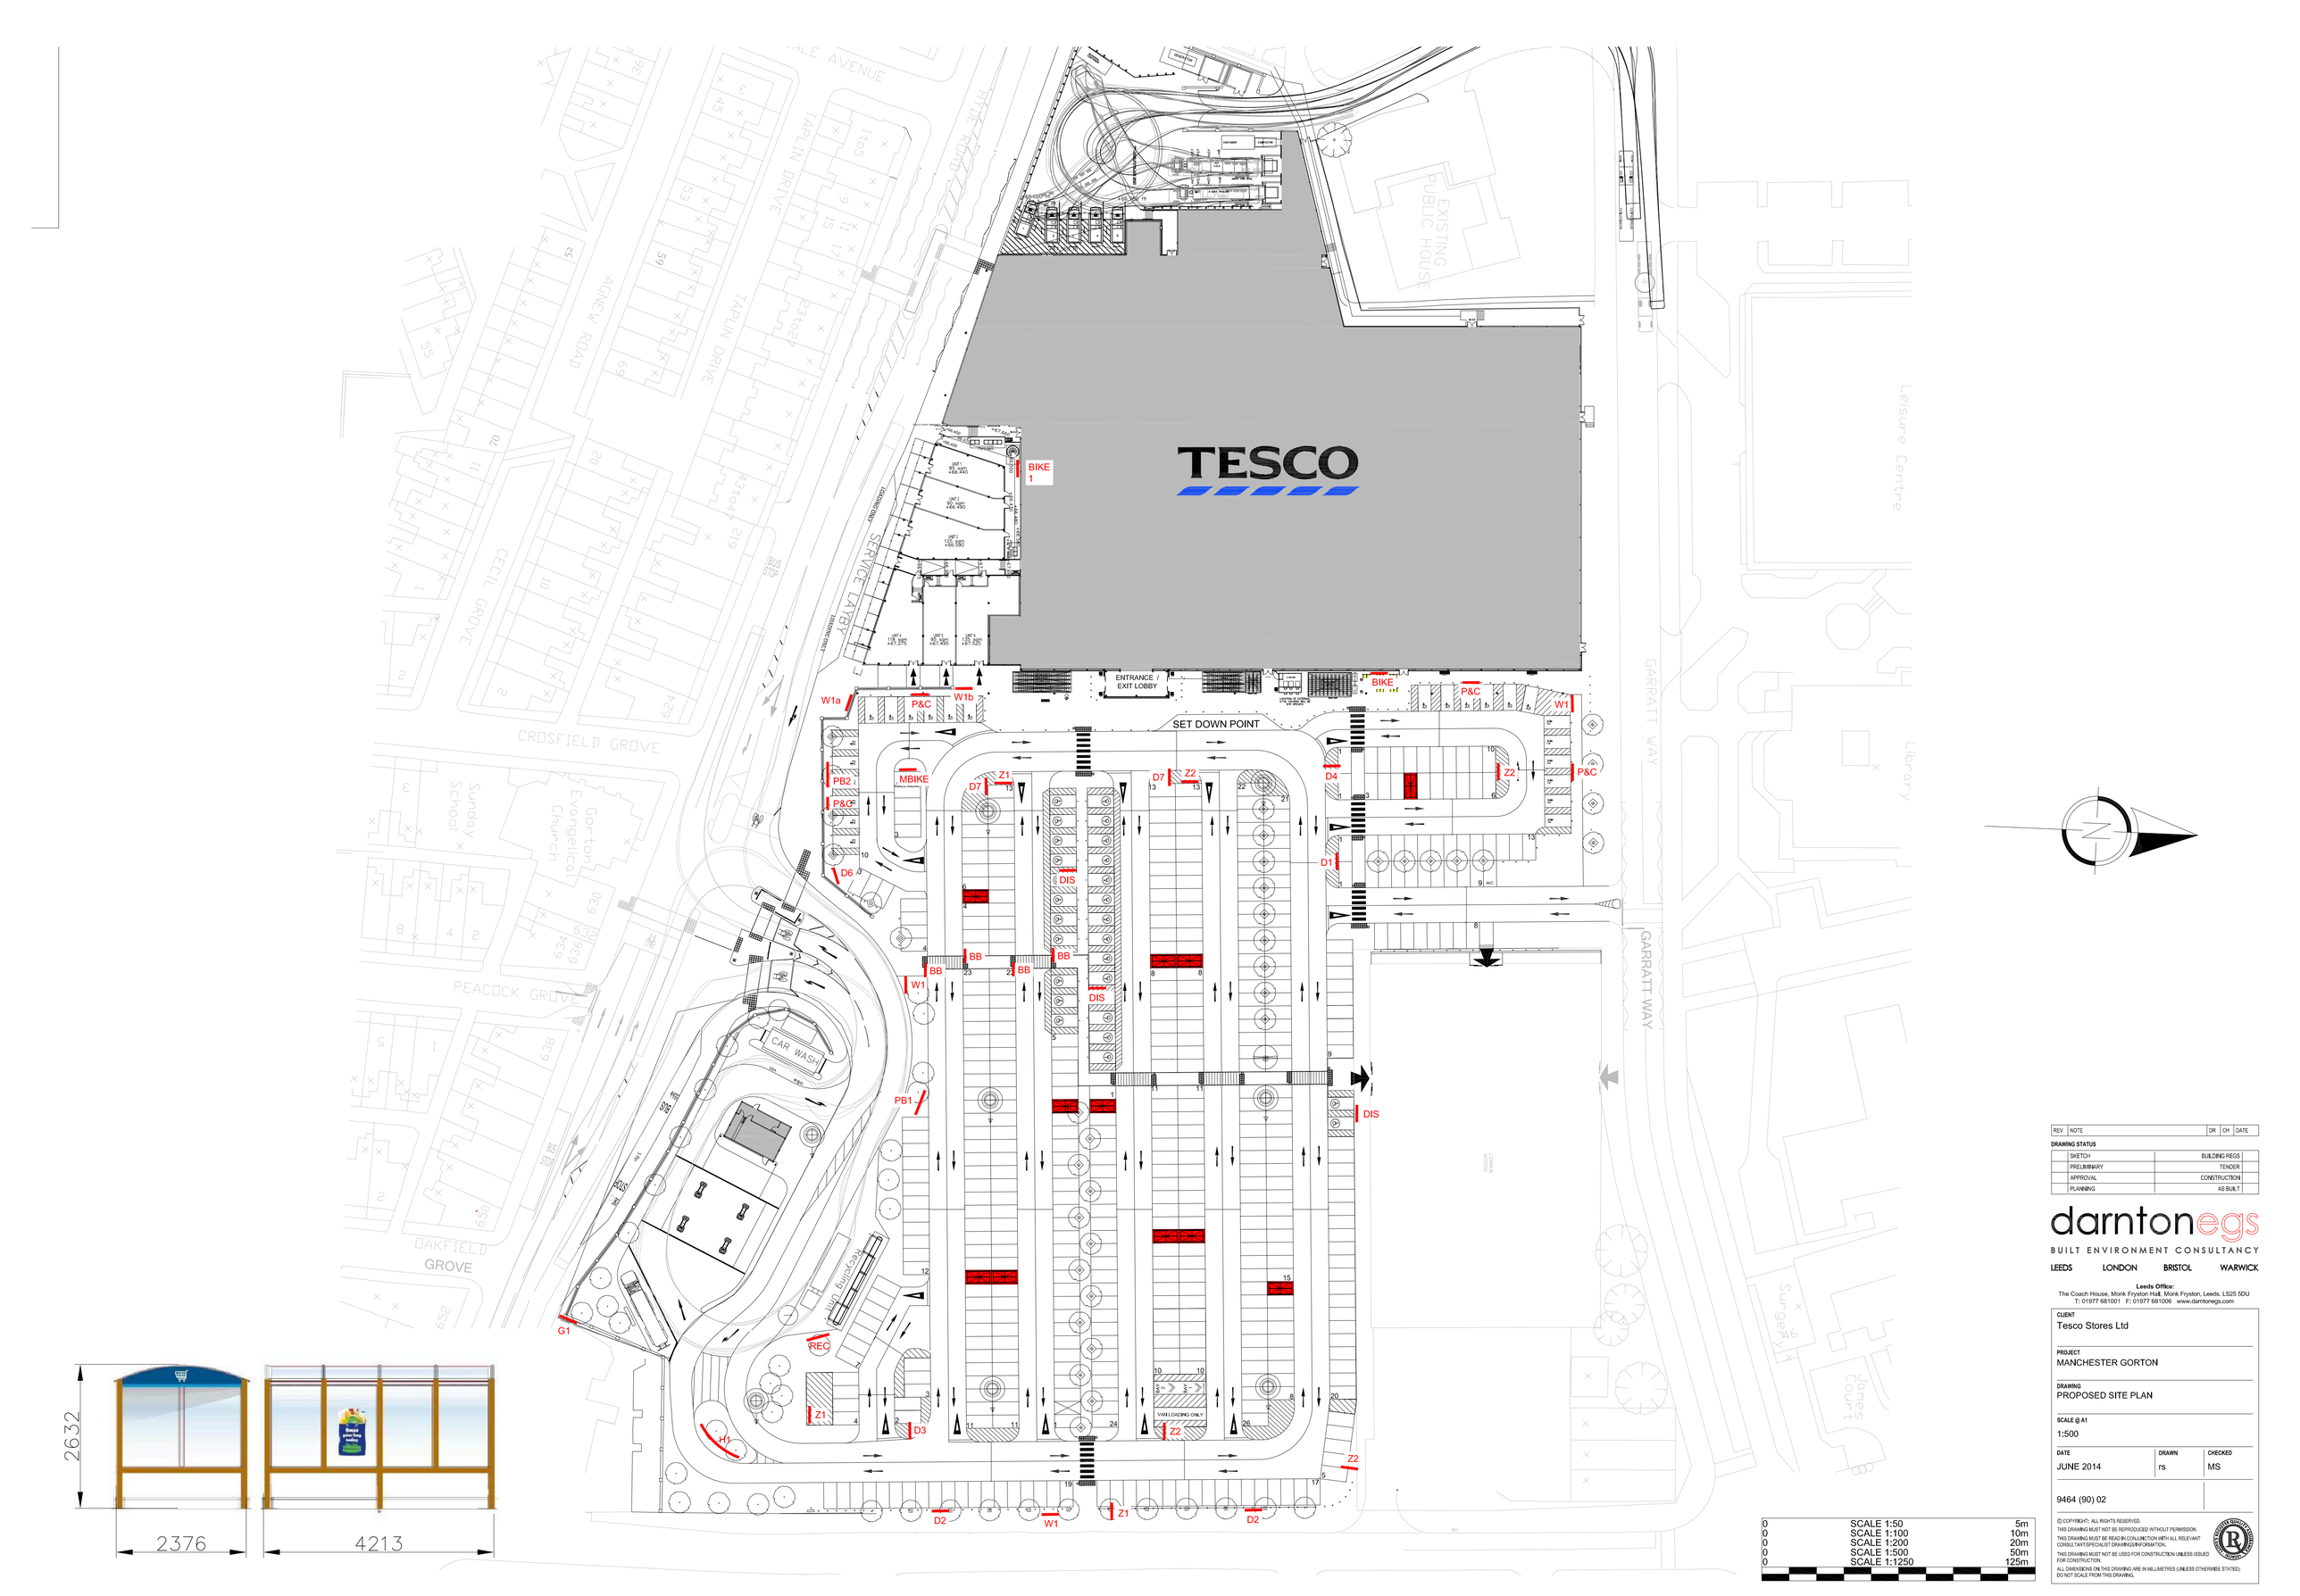

REV	NOTE	DR	CH	DATE

DRAWING STATUS

	SKETCH		BUILDING REGS
	PRELIMINARY		TENDER
	APPROVAL		CONSTRUCTION
	PLANNING		AS BUILT

0	SCALE 1:50	5m
0	SCALE 1:100	10m
0	SCALE 1:200	20m
0	SCALE 1:500	50m
0	SCALE 1:1250	125m

darntonegs
BUILT ENVIRONMENT CONSULTANCY
LEEDS LONDON BRISTOL WARWICK
Leeds Office:
The Coach House, Monk Fryston Hall, Monk Fryston, Leeds, LS25 5DU
T: 01977 681001 F: 01977 681006 www.darntonegs.com

CLIENT
Tesco Stores Ltd

PROJECT
MANCHESTER GORTON

DRAWING
PROPOSED SITE PLAN

SCALE @ A1
1:500

DATE	DRAWN	CHECKED
JUNE 2014	rs	MS

9464 (90) 02

© COPYRIGHT: ALL RIGHTS RESERVED.
THIS DRAWING MUST NOT BE REPRODUCED WITHOUT PERMISSION.
THIS DRAWING MUST BE READ IN CONJUNCTION WITH ALL RELEVANT CONSULTANTS/SPECIALIST DRAWINGS/INFORMATION.
THIS DRAWING MUST NOT BE USED FOR CONSTRUCTION UNLESS ISSUED FOR CONSTRUCTION.
ALL DIMENSIONS ON THIS DRAWING ARE IN MILLIMETRES (UNLESS OTHERWISE STATED).
DO NOT SCALE FROM THIS DRAWING.