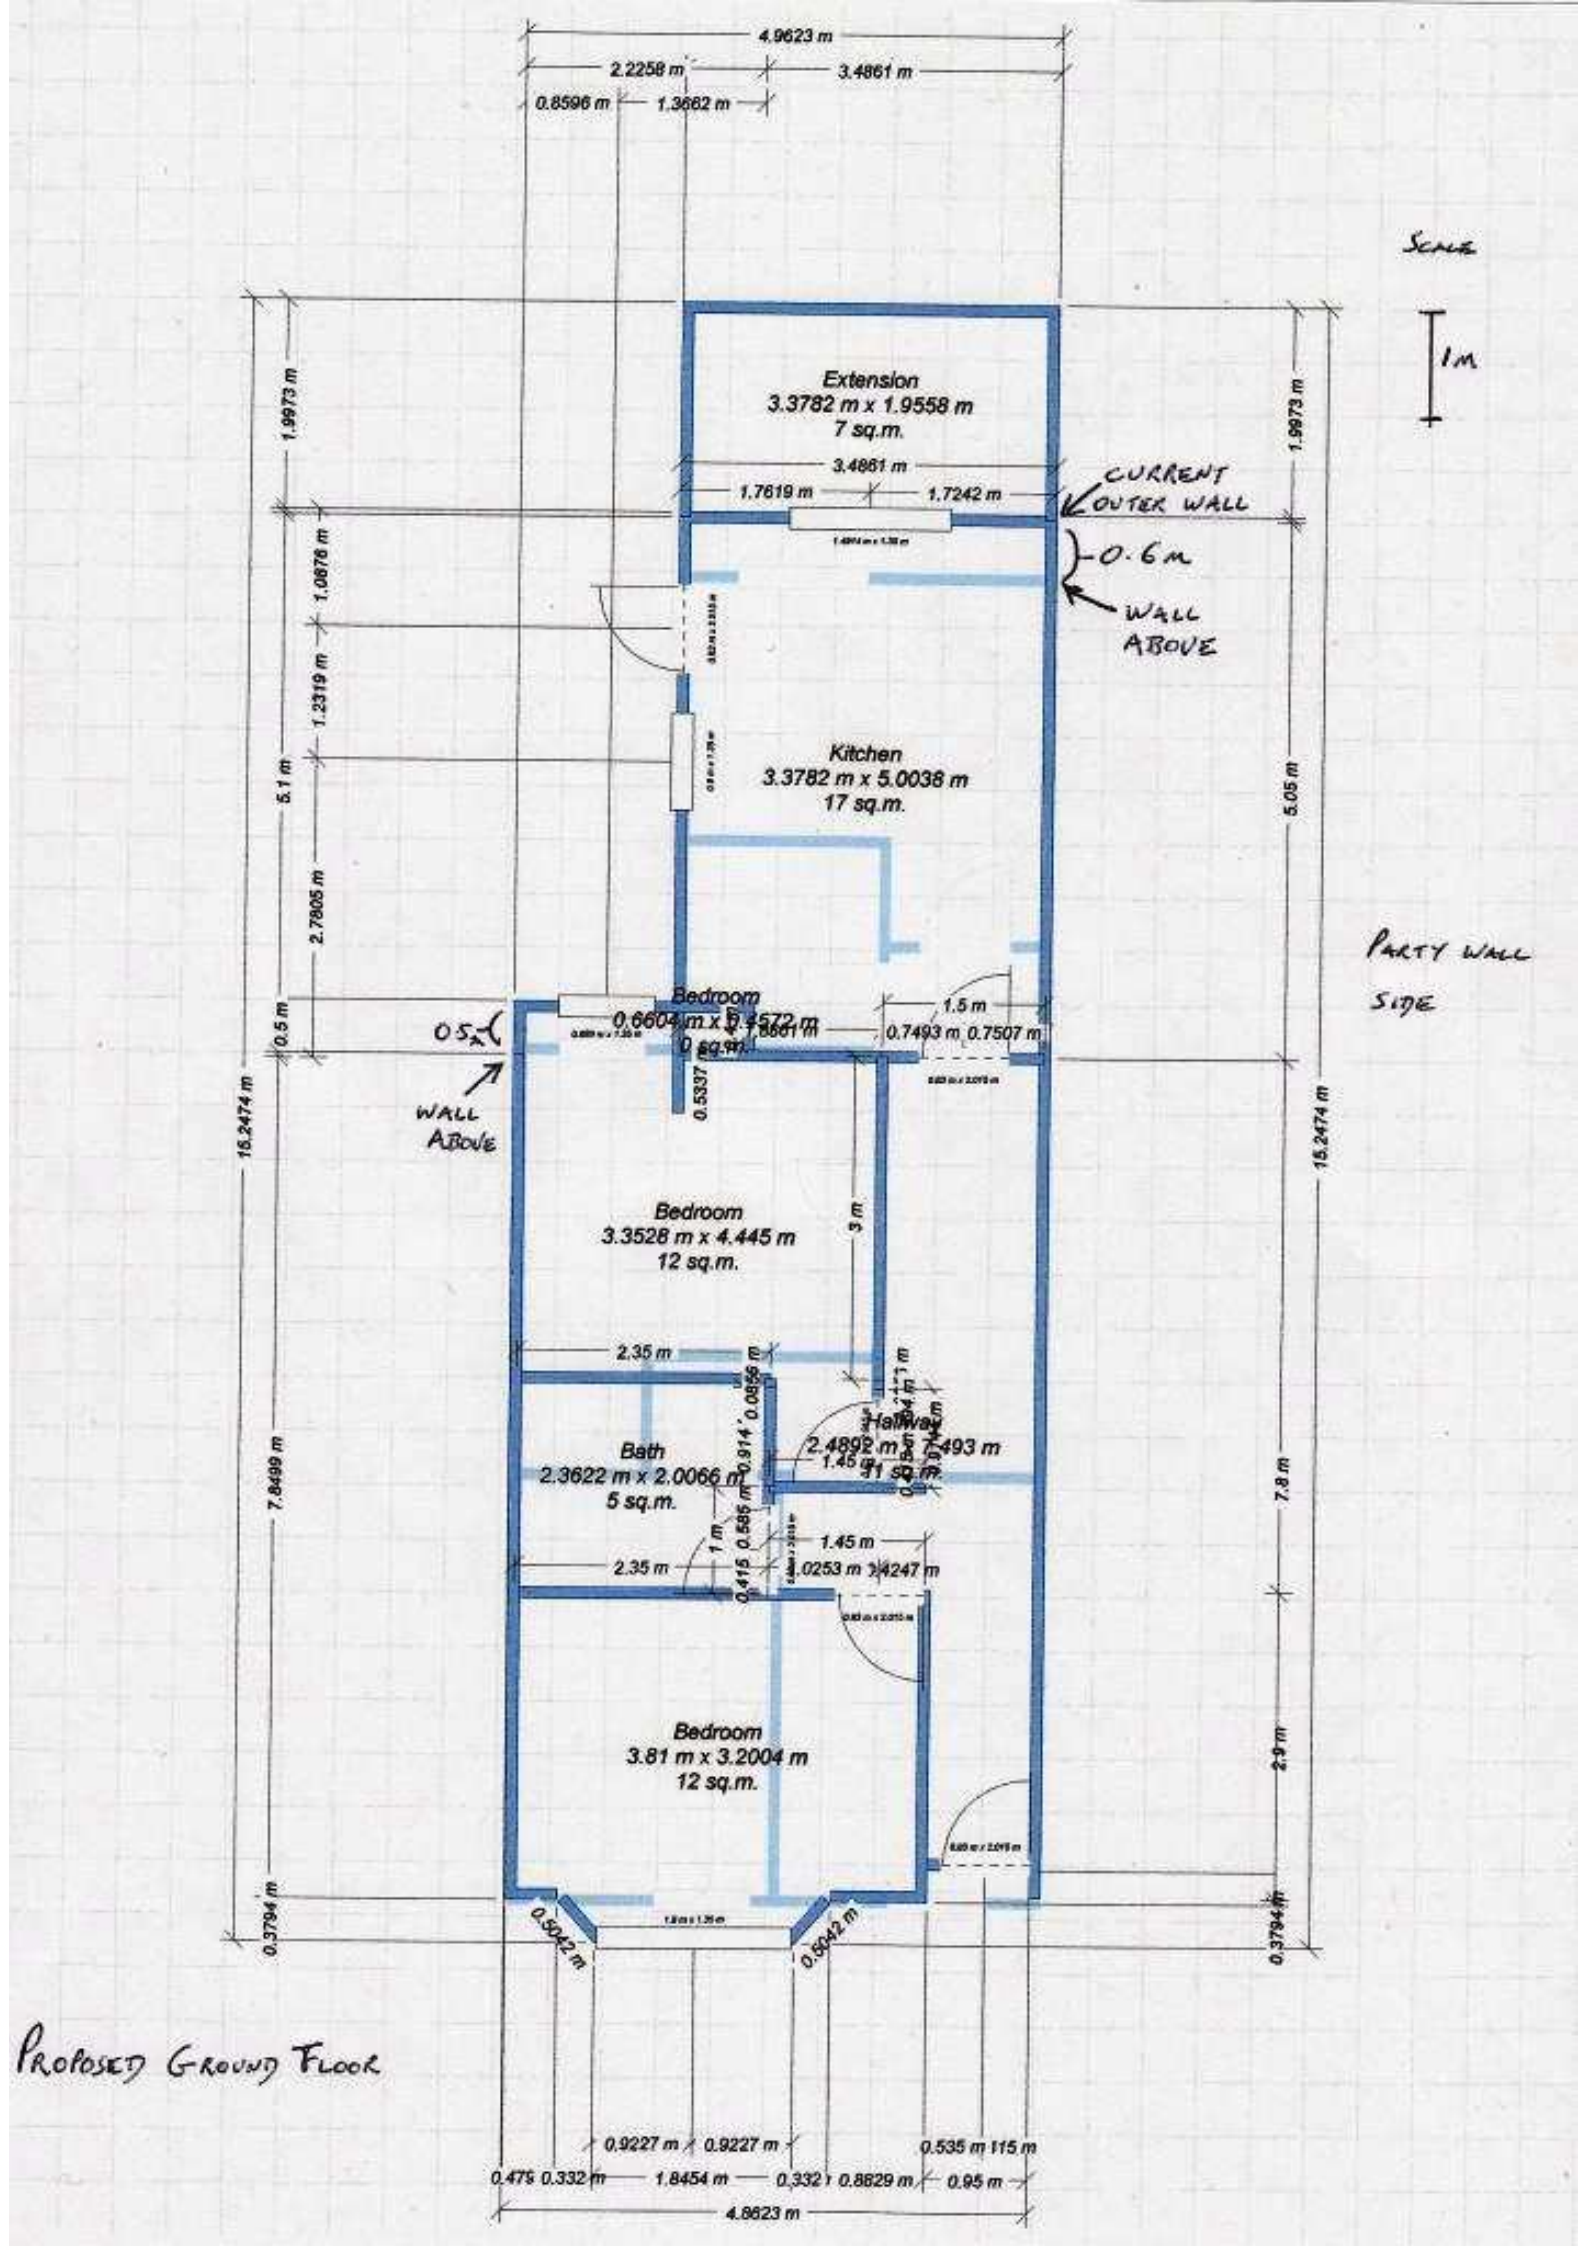


PROPOSED GROUND FLOOR