Location Plan

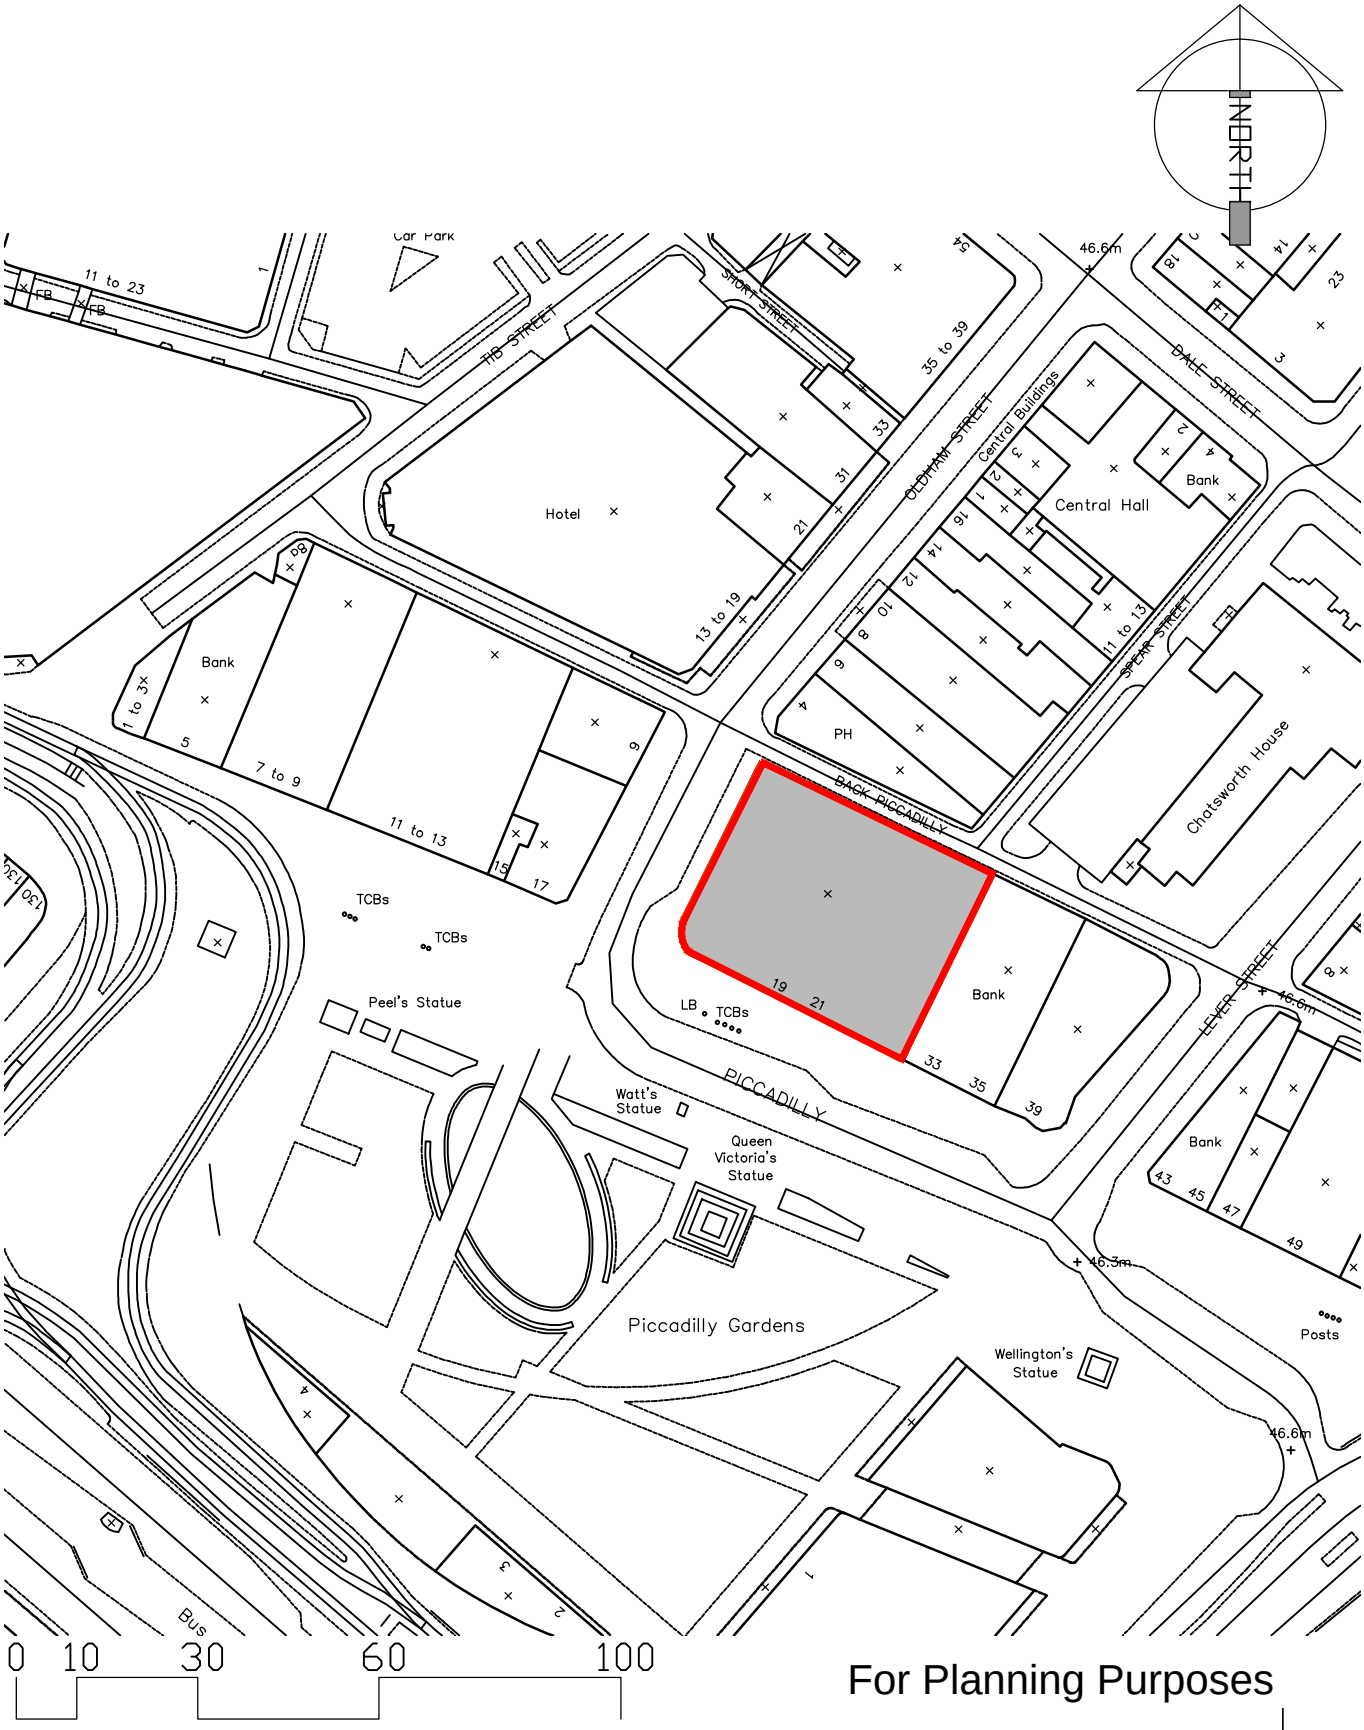

For Planning Purposes

Revision: By Appr

Client:
WM MORRISONS PLC

Drawing Title:
LOCATION PLAN

Project:
19-21 PICCADILLY GARDENS
MANCHESTER, M1 1LS

Scale:	Date:	Drawn:	Checked:
1:1250@A4	25.10.13	AA	DJF

Project No:	Drawing No:	Revision:
618	(P)100	

VALE (UK) LIMITED

Kitling Road
Knowsley Business Park
Prescot
Merseyside
L34 9JA
Tel: 0151 546 4684
Fax: 0151 548 2420
Email: shopfit@valeuk.co.uk