

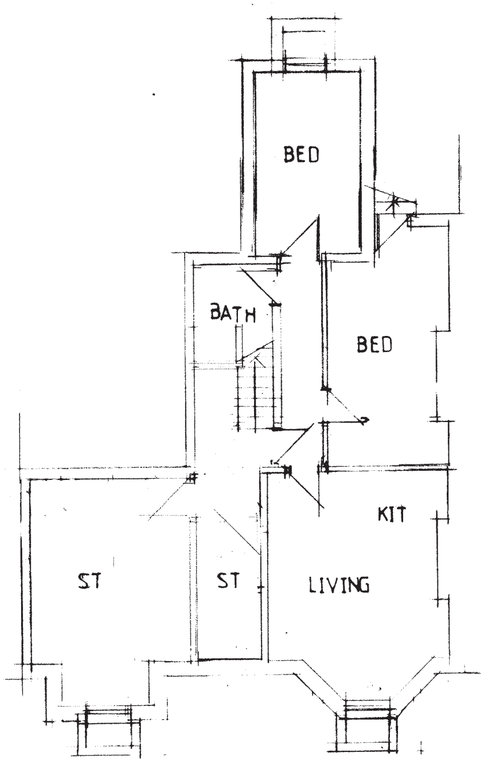



BASEMENT PLAN 1 EX FLAT

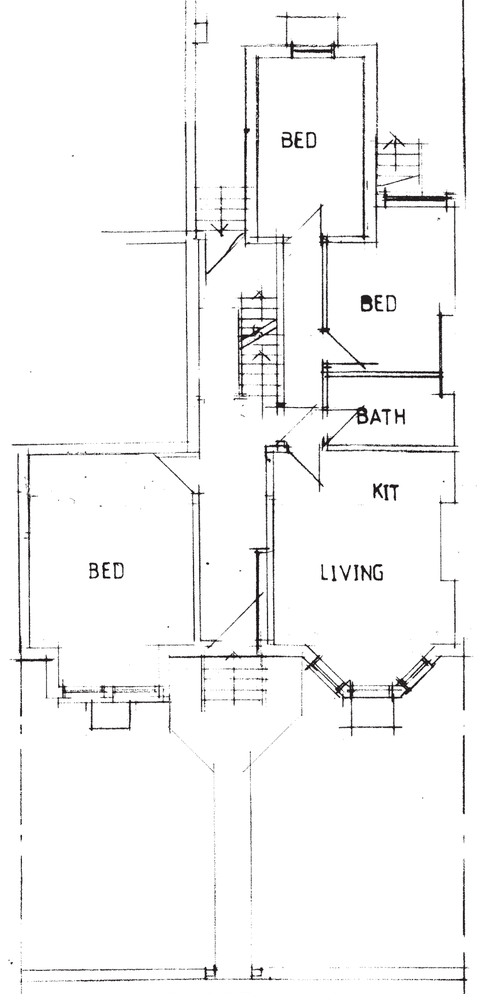

GROUND FLOOR PLAN 1 EX FLAT

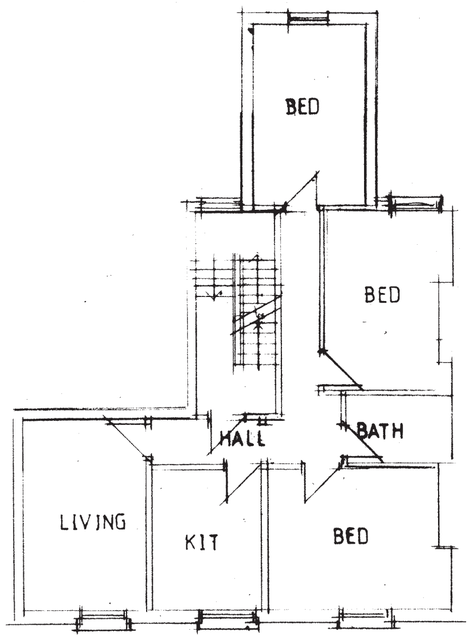

FIRST FLOOR PLAN 1 EX FLAT

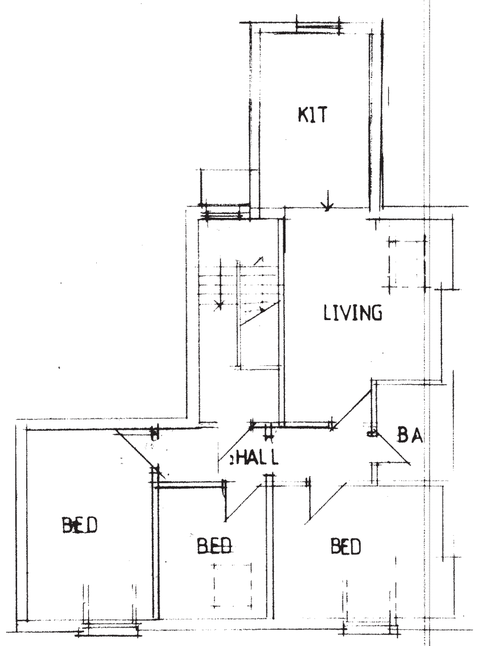

SECOND FLOOR PLAN 1 EX FLAT

CLIENT
MR T AHMED
233 UPPER BROOK STREET
MANCHESTER M13 0HL

JOB TITLE
PROPOSED ADDITIONAL FLAT

DRG. TITLE
PLANS AS EXISTING

HOLBOROW + ORMESHER *Limited*
architectural & interior design
Station House
Adams Hill
Knutsford
Cheshire WA16 6DN
telephone : 01565 652275
fax : 01565 750501

ISSUE	ORIGINAL	1	2	3	4	5	6	7
REVISION								
DATE								
DRAWN								
CHECKED								
APPROVED								

SCALE 1:100 at A2

DRAWING NUMBER 1235/14/01

M 512650 R