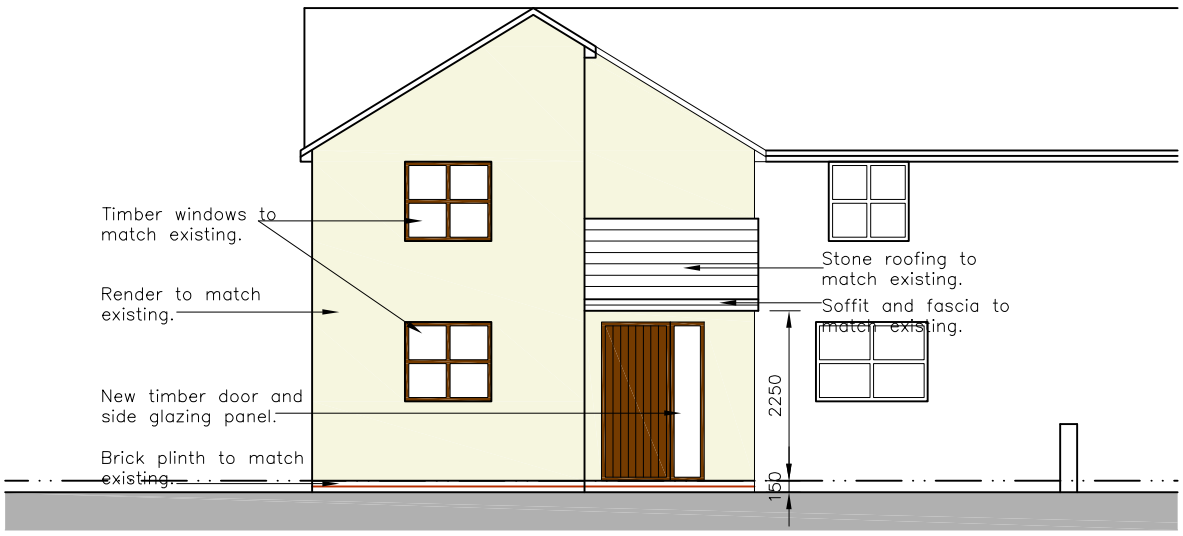

1 - Front Elevation

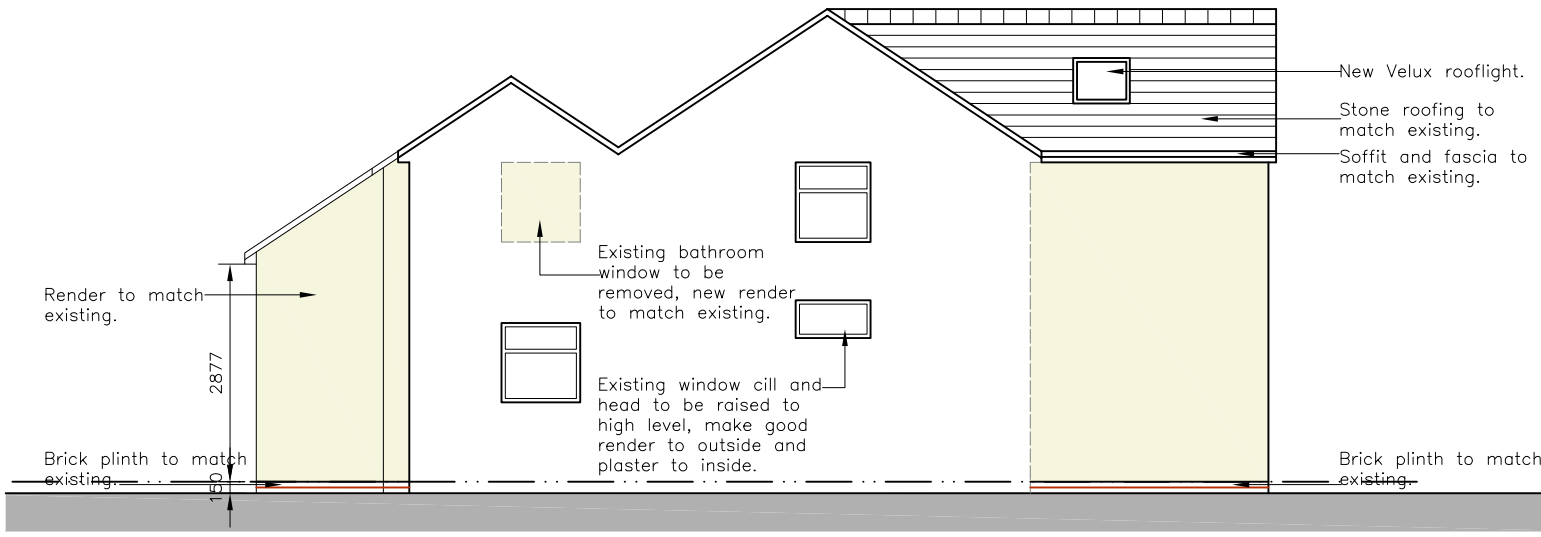

2 - Side Elevation

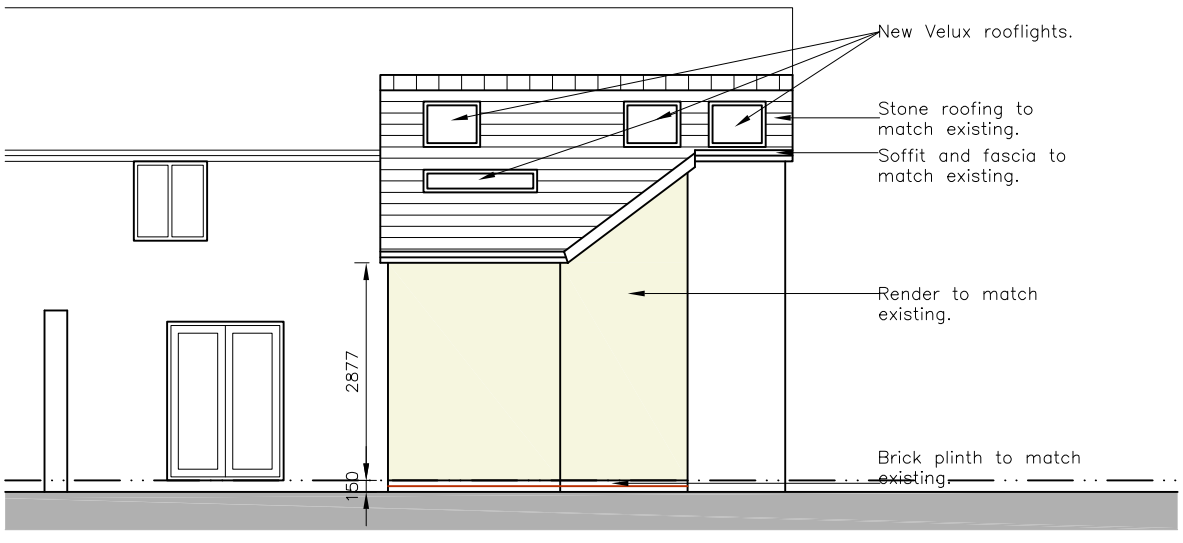

3 - Rear Elevation

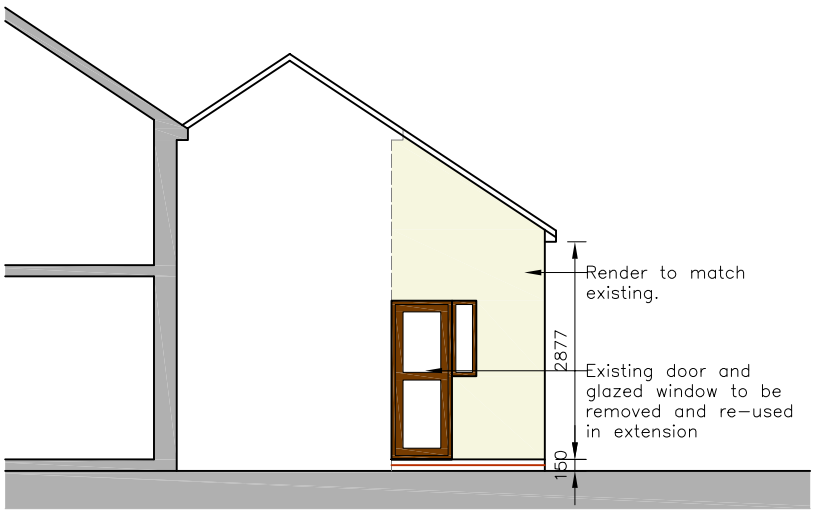

4 - Side Elevation / Cross Section

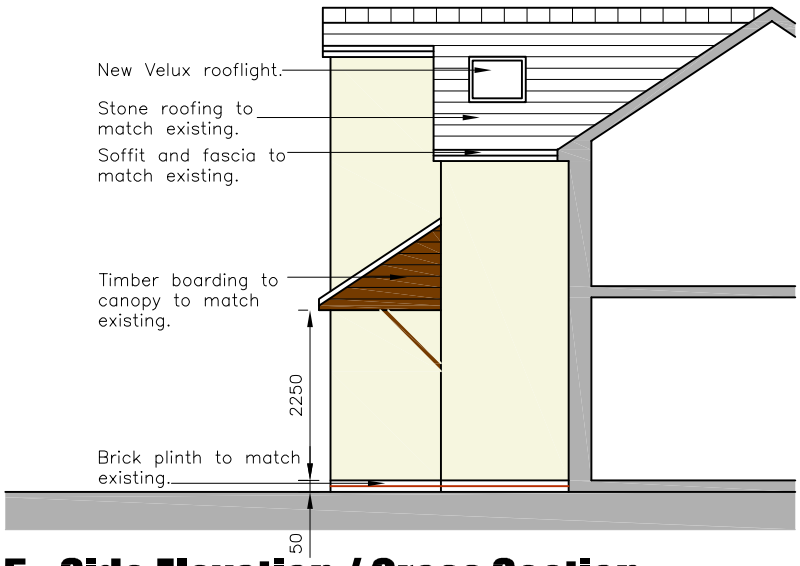

5 - Side Elevation / Cross Section

Design And Inspire UK

New Build - Extend - Interior

JOB TITLE :	Proposed Front And Rear Extension
ADDRESS :	73 Graver Lane, Clayton Bridge, Manchester
DRAWING TITLE :	Proposed Elevations
SCALE :	1:100 @ A3
DRAWN : DT	DATE : 07.04.14
JOB NO./ DWG NO.	016 - 10