GENERAL NOTES

1 All heights, levels, sizes and dimensions to be checked on site before the start of the works
2 The manufacturer's recommendations are to be followed in respect of the application of all products and any discrepancies between those recommendations and any other requirements of the specification and/or drawings shall be notified to the Contract Administrator.
3 All debris and waste material to be removed from site and the site shall be left clean and tidy.
4 All works to comply with British Standards and relevant health and safety legislation.

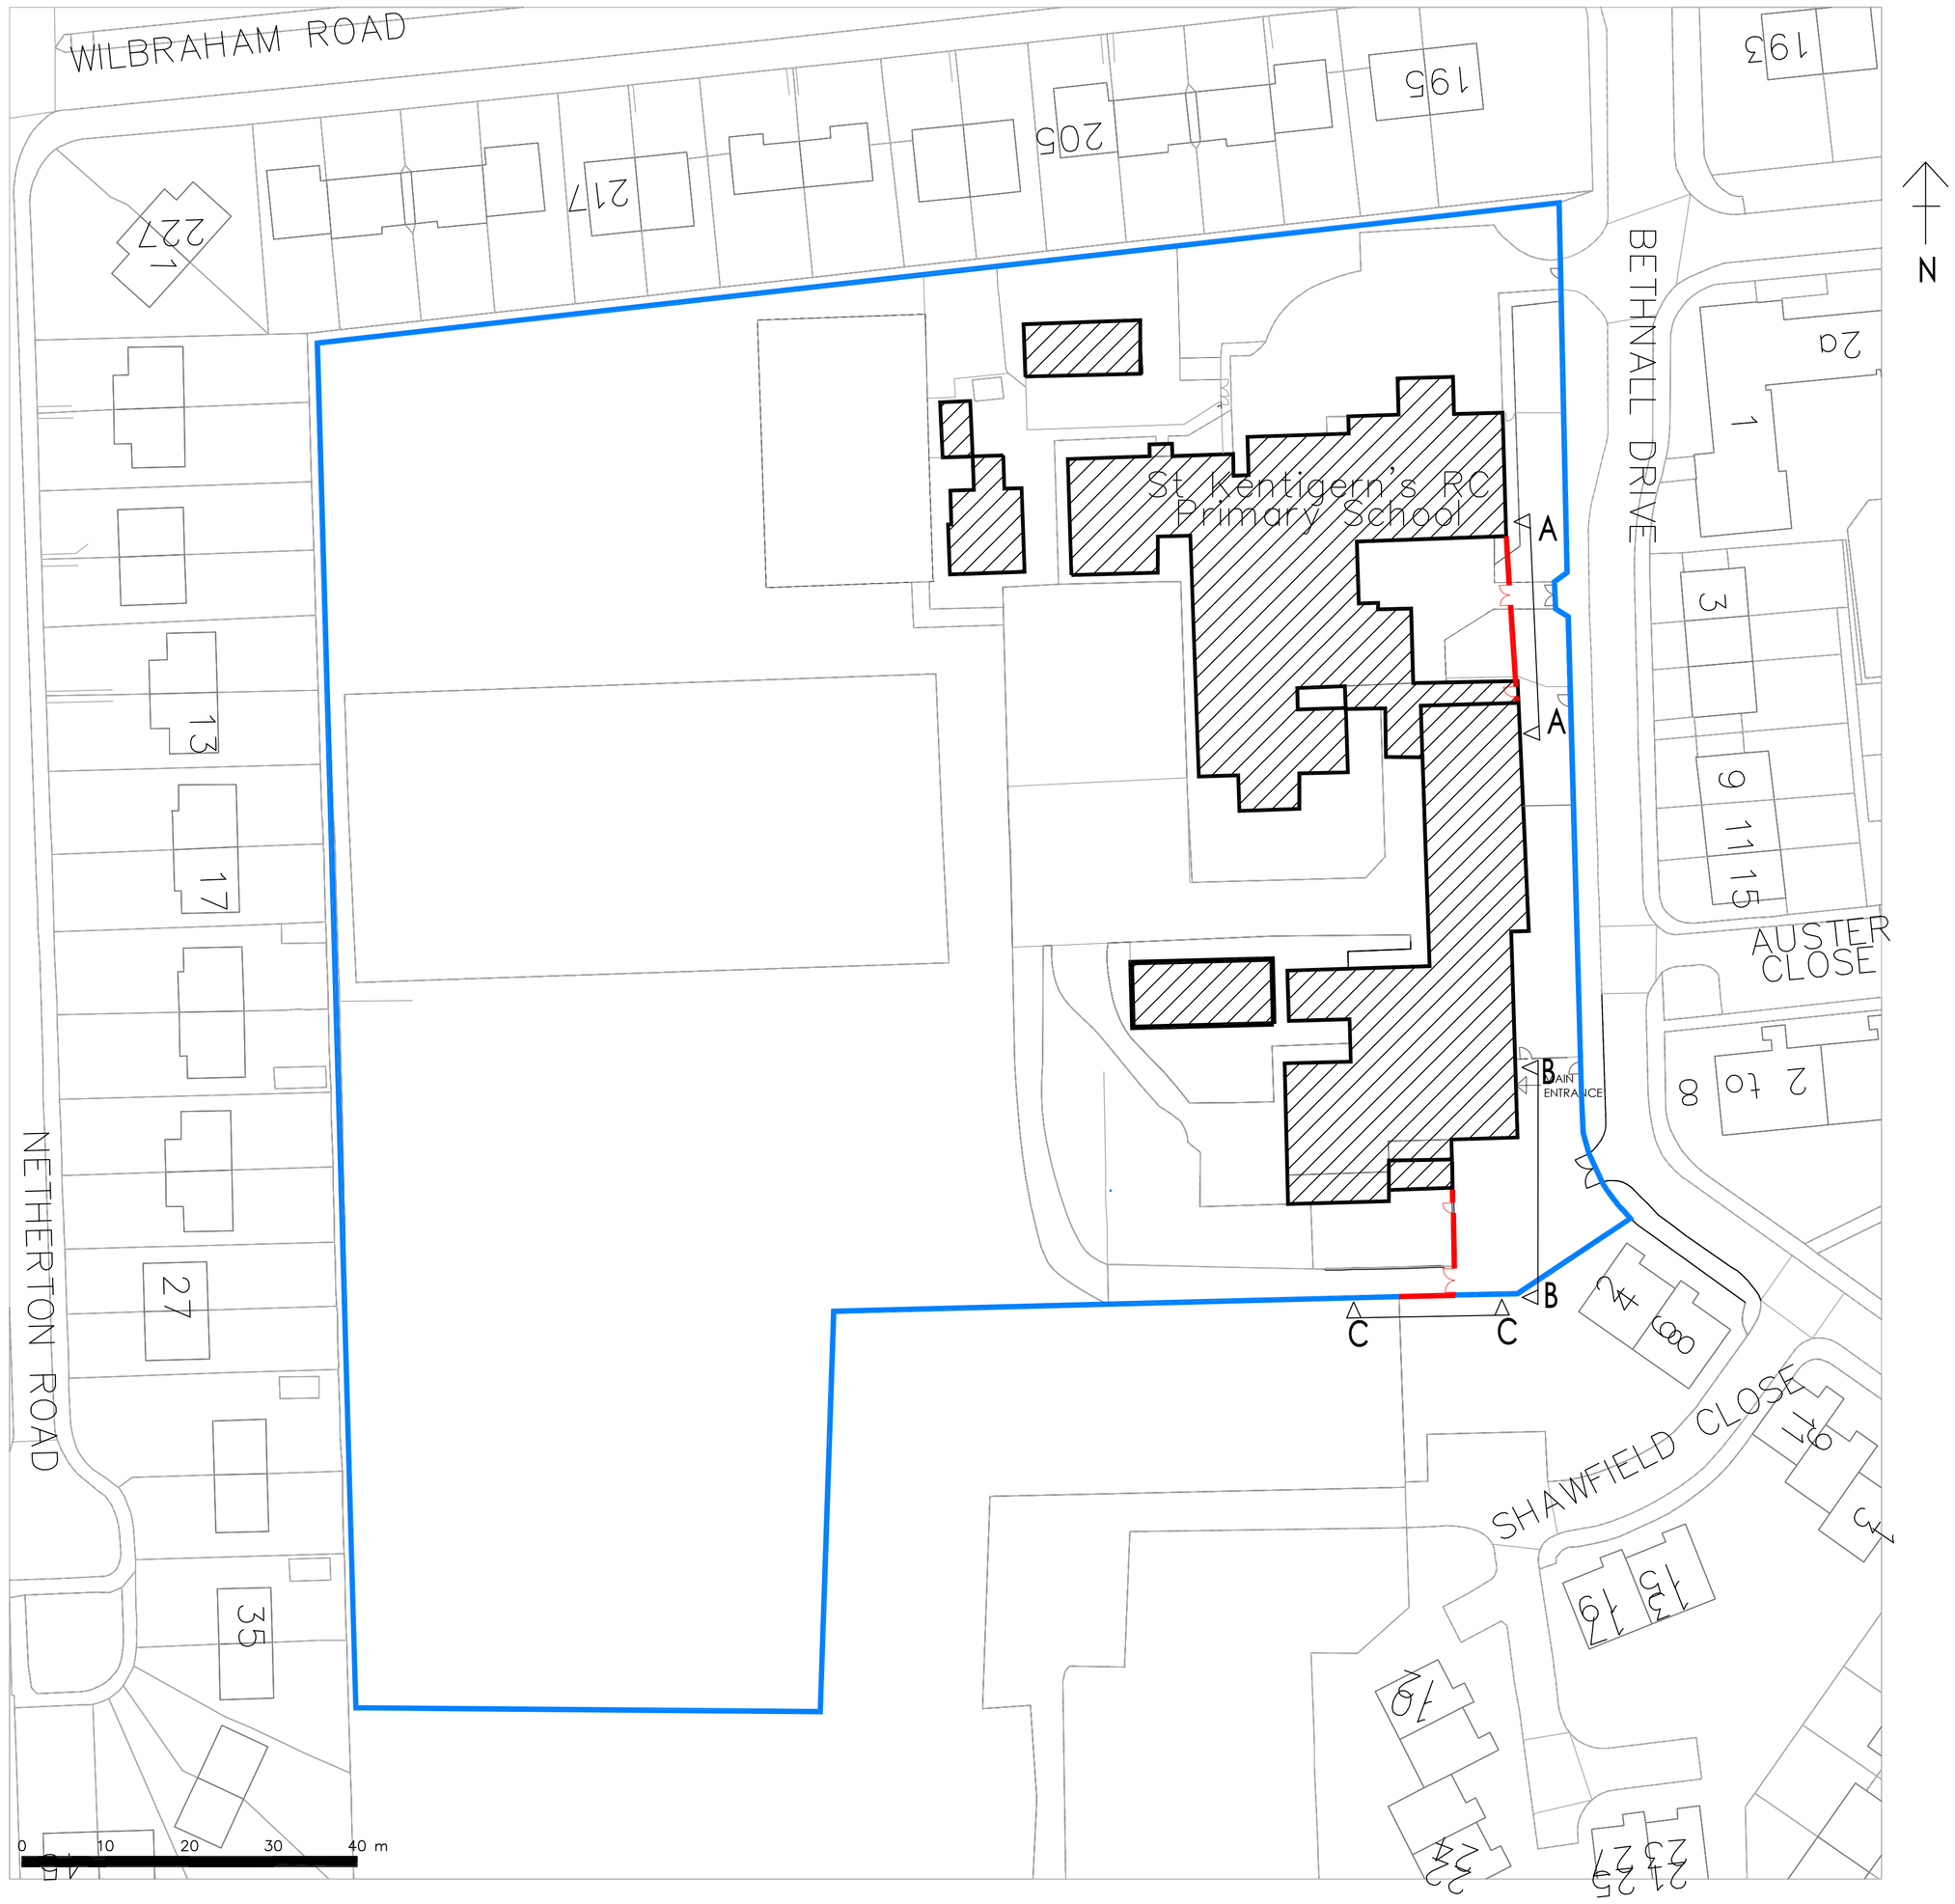

ST KENTIGERN'S RC PRIMARY SCHOOL: SITE LOCATION PLAN (1:500)

Rev	Date	Details	By	Chck
A	02.01.14	Revised to show line of site boundary in blue and line of new fencing in red, as requested in Manchester City Council letter dated 24th December 2013.	JO'N	MSI

sdaconsulting
construction consultants
SDA CONSULTING
EDWARD HOUSE
DEVA CENTRE
TRINITY WAY
SALFORD
MANCHESTER
M3 7BE
TEL: 0161 819 5252
FAX: 0161 834 6733

JOB TITLE
ST KENTIGERN'S RC PRIMARY SCHOOL
FALLOWFIELD

CLIENT
BOARD OF GOVERNORS
ST KENTIGERN'S RC PRIMARY SCHOOL

DRAWING REF.
PLANNING APPLICATION
SITE LAYOUT PLAN

SCALE	DATE	DRAWN	CHECKED
1:500 @ A1	DEC 13	JO'N	MSI

REV. SUFFIX

DRAWING NO.
1641.103A