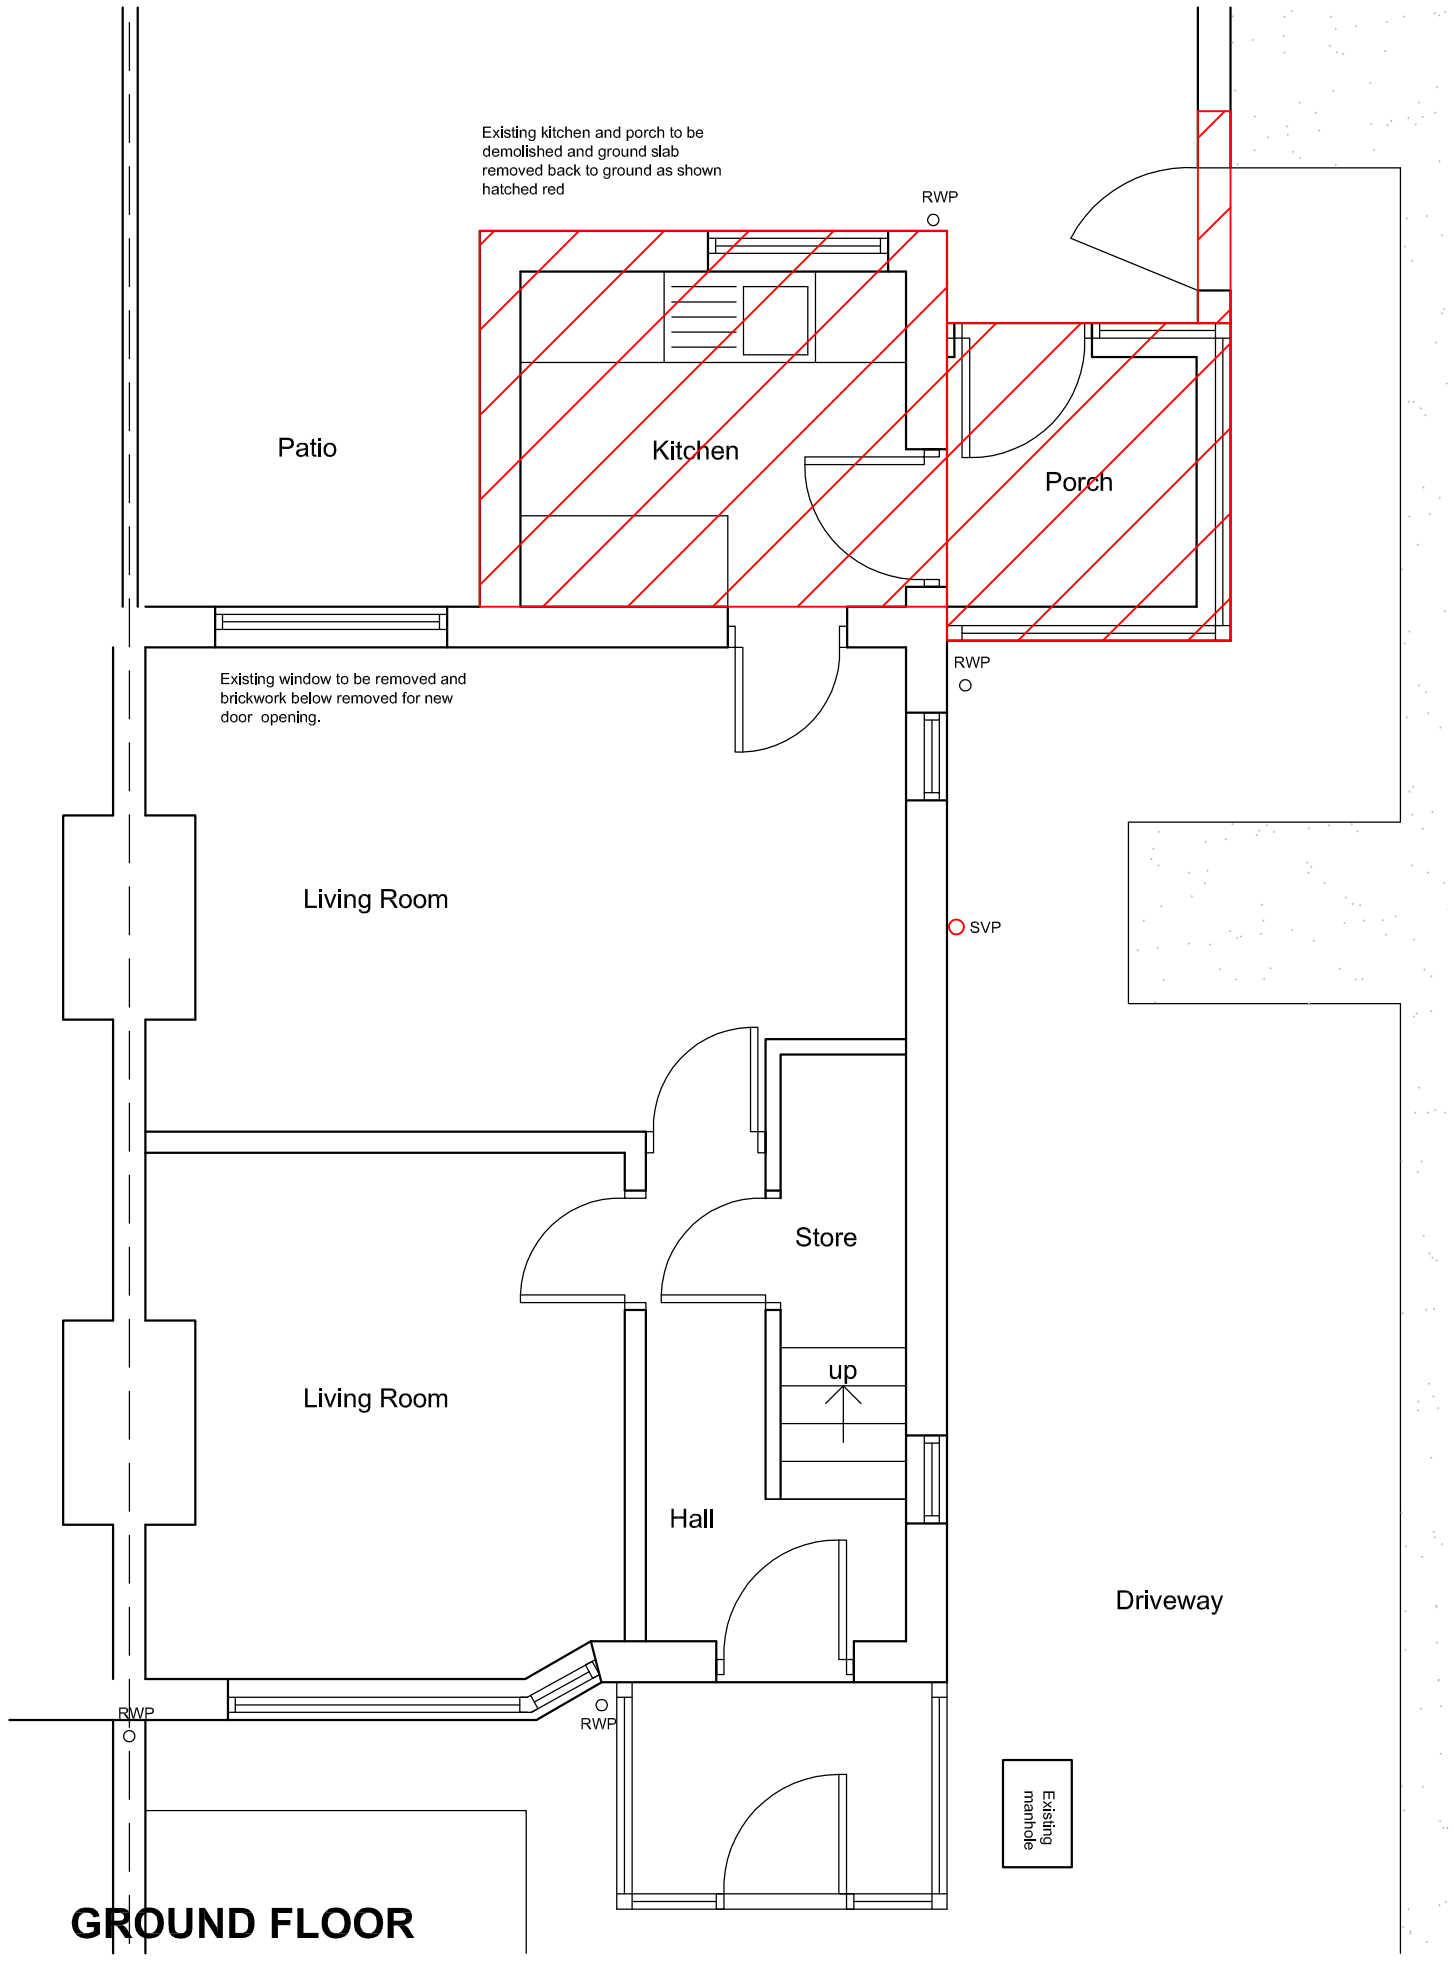

GROUND FLOOR

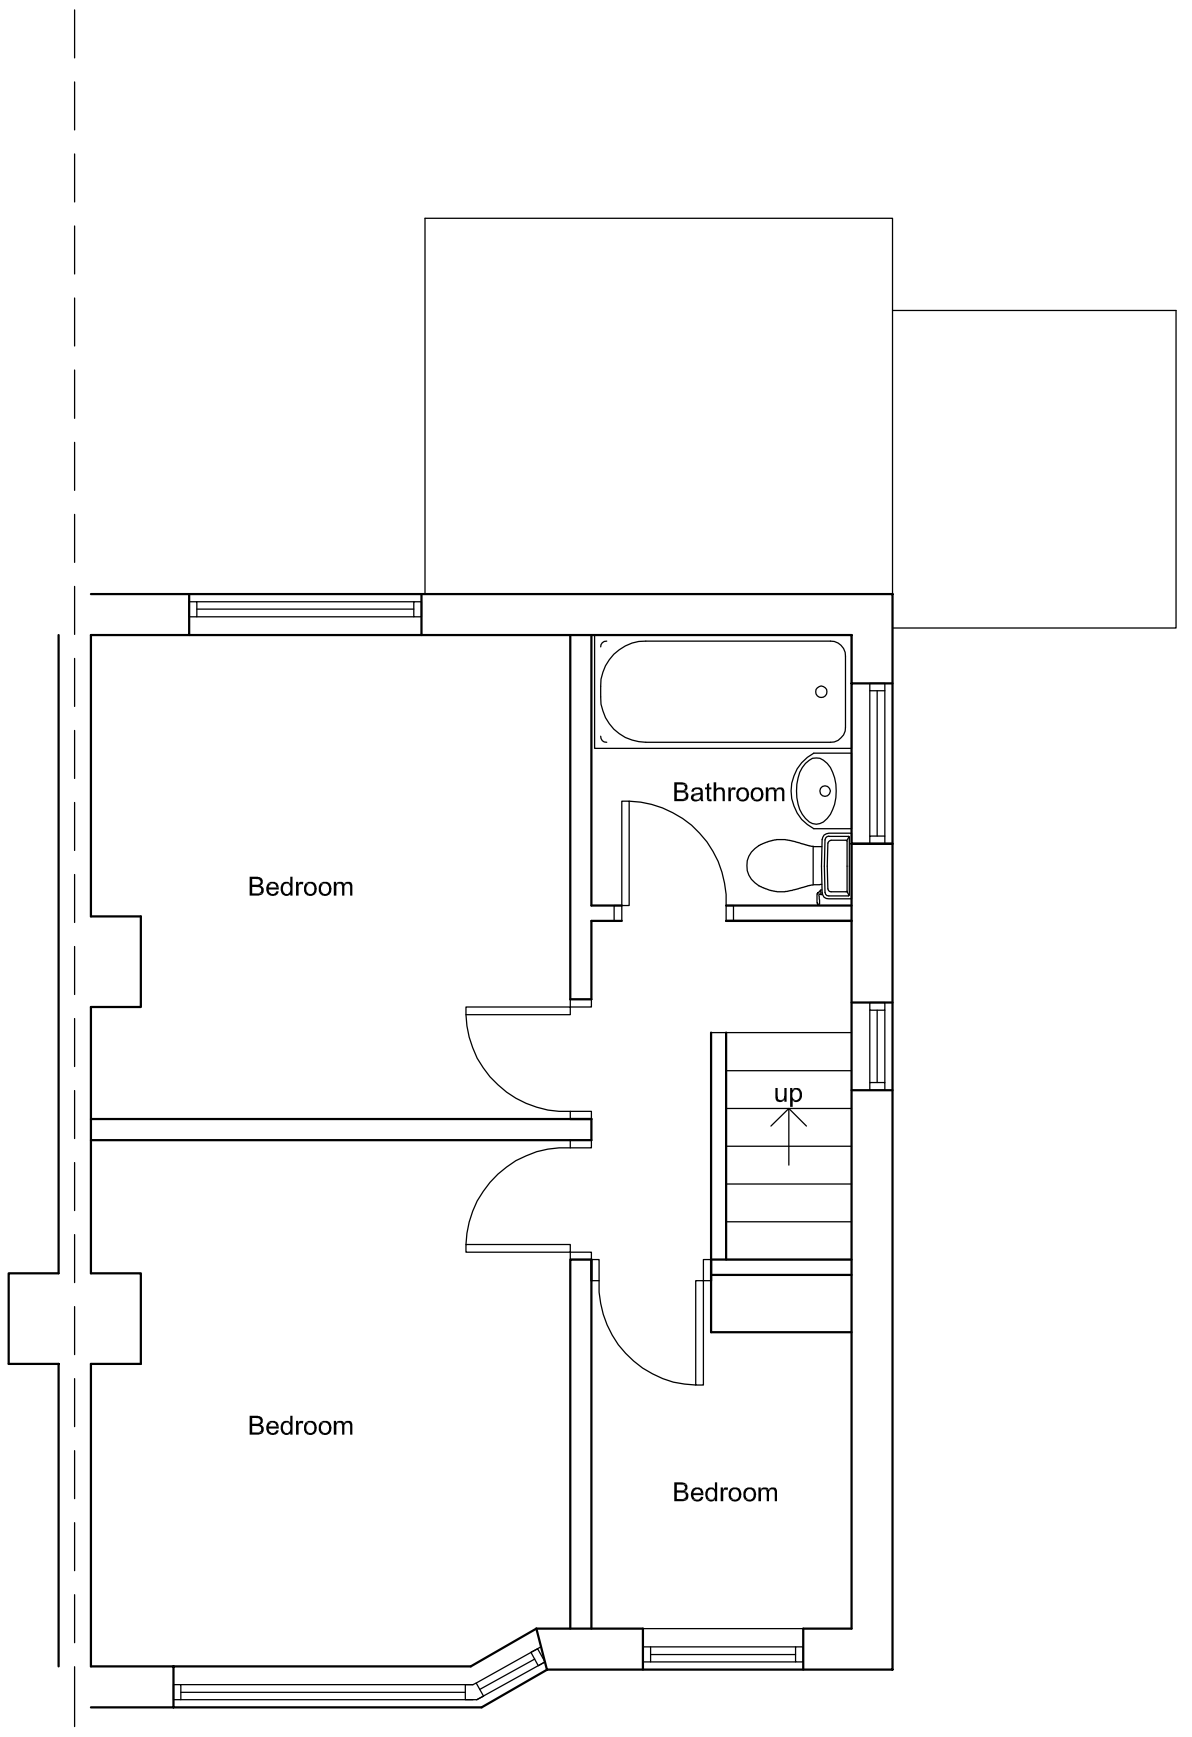

FIRST FLOOR

34 RIVERTON ROAD

34 RIVERTON ROAD
EXISTING PLANS

DRG:00-03 SCALE 1:50@A3 MAR 14 REV 0