
NOTES:
DO NOT scale from drawing.
Drawing indicates design intent only and is for information purposes only.
Report any discrepancies to Mimar Architecture immediately.

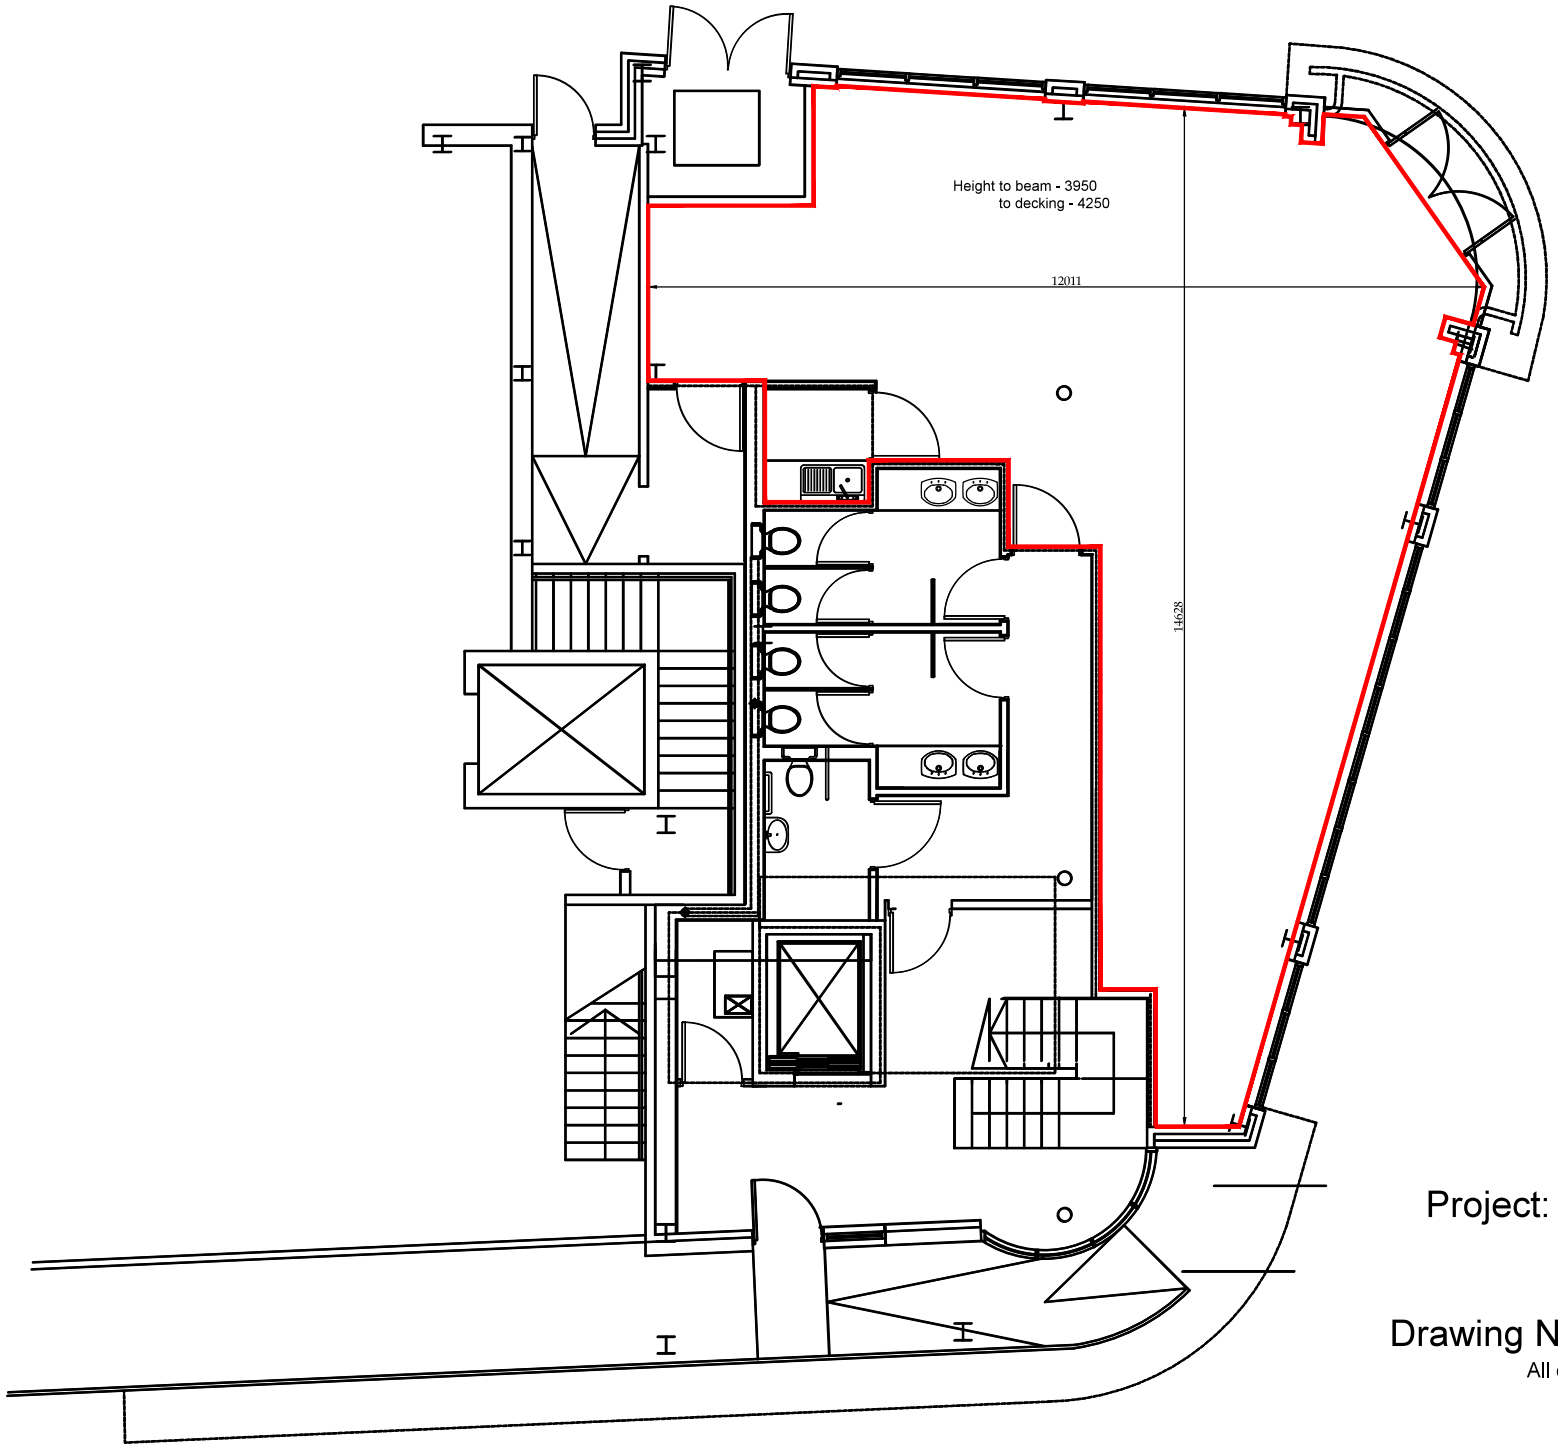

Existing Ground Floor Plan

Planning P-01

Project: 16 Albion Street, Manchester M1
Client: Mr Syed Maududi
Date: 16-10-2013
Drawing No: M294 P-01 Scale 1:100@A4

All drawings and designs copyright Mimar Architecture 2013.

mimar ARCHITECTURE