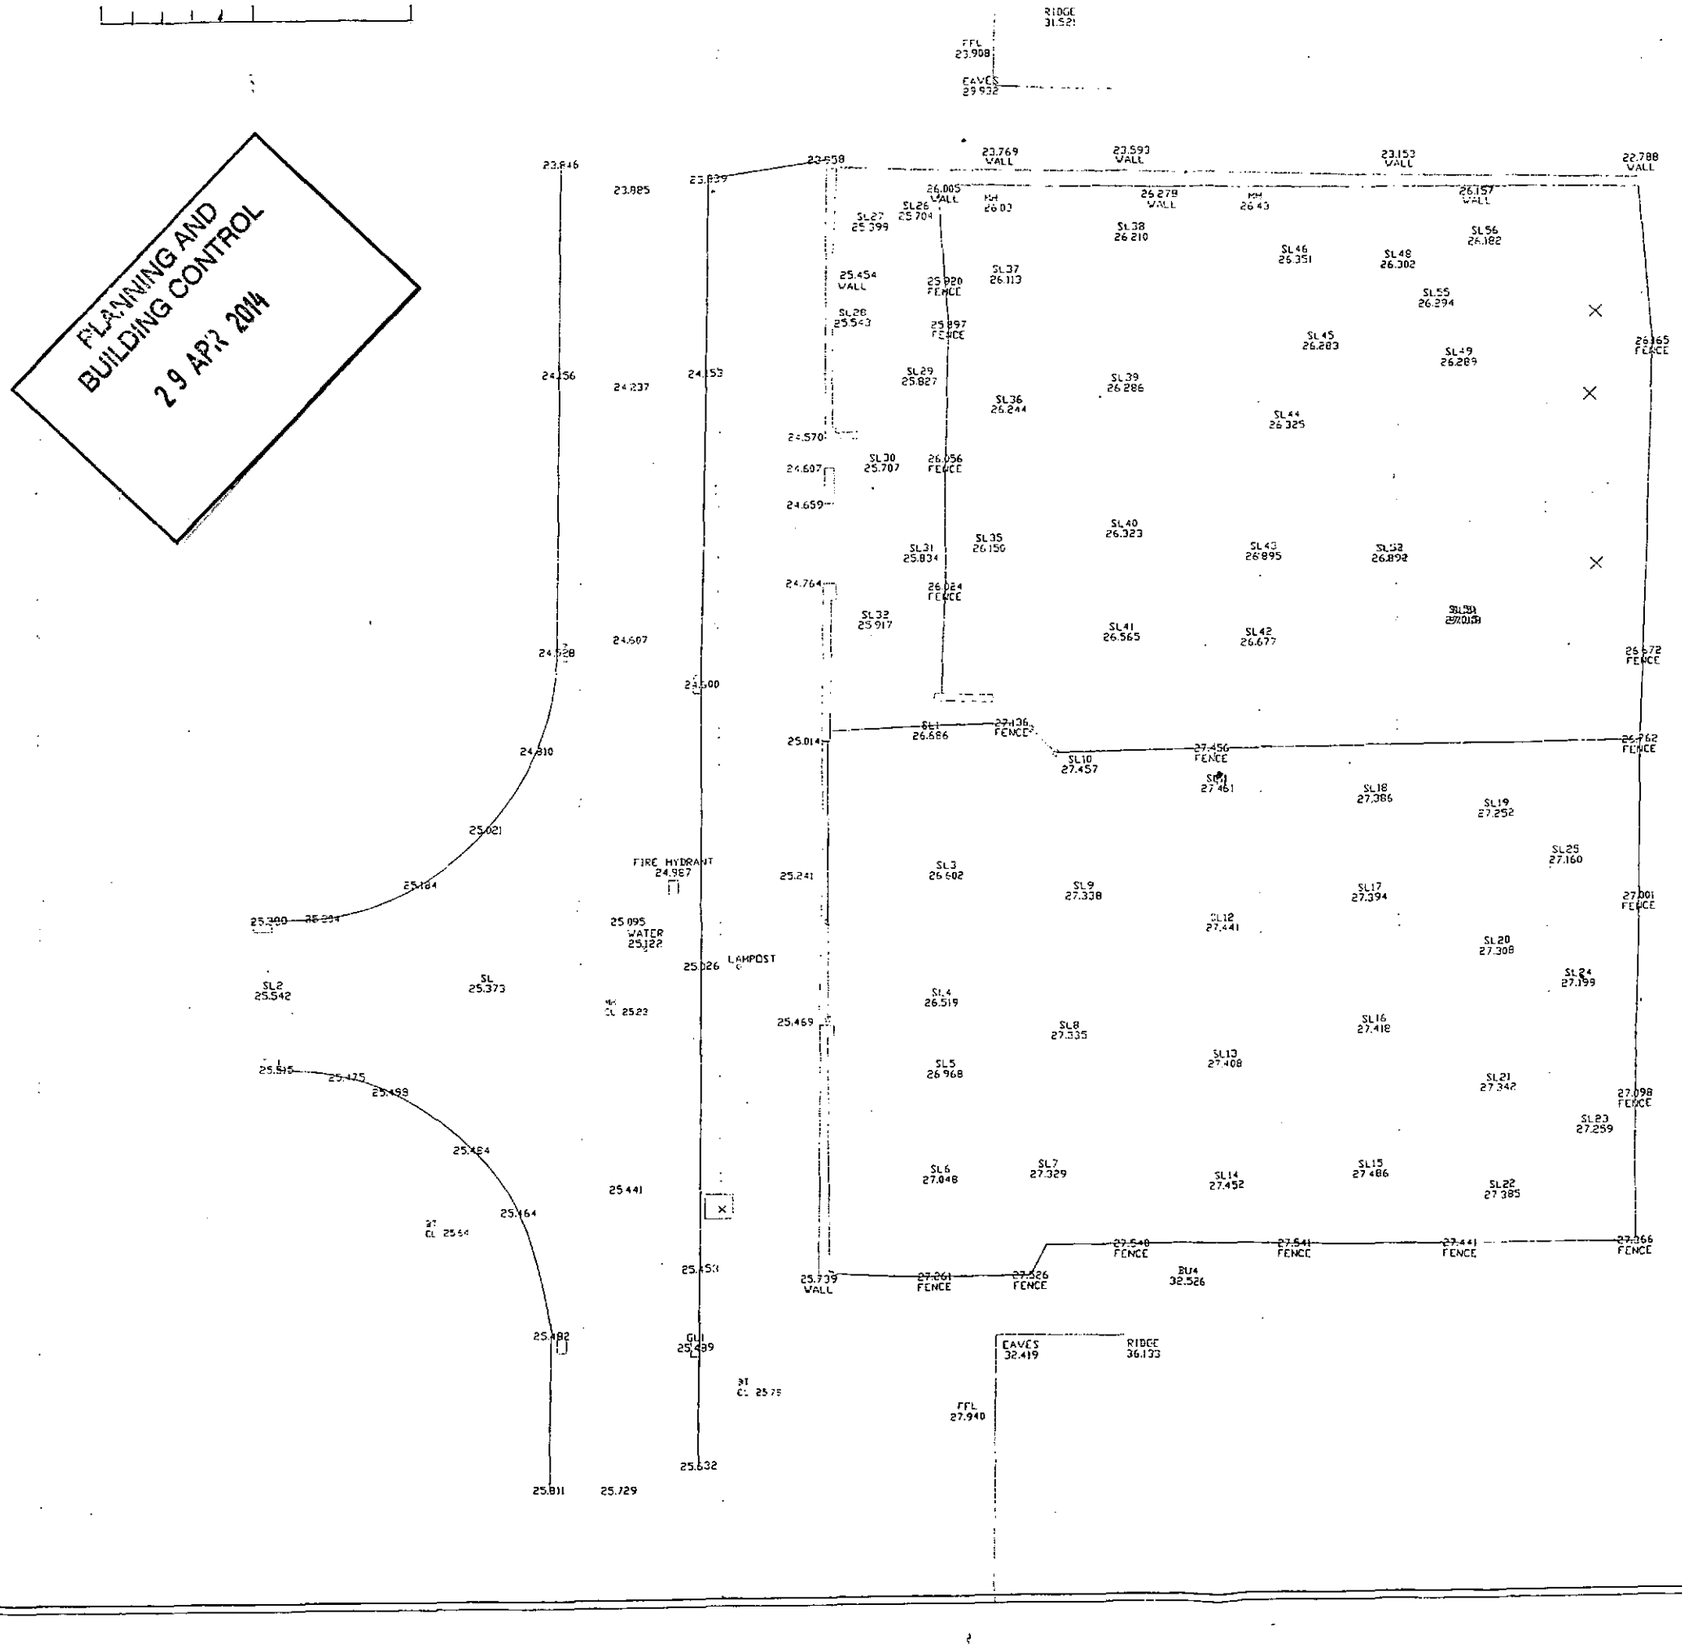

PLANNING AND BUILDING CONTROL
29 APR 2014

The Employer must not allow any drawing, design or other intellectual property produced by Prism Survey, without permission in writing from Prism Survey in advance of any amendments being made. In the event that such written permission is not obtained in advance of the amendments being made, Prism Survey shall not be liable for any damage and/or losses occurring as a result of the amended drawing, design or other intellectual property.

REV	DESCRIPTION	BY	DATE

Tel : 07815 790998
Email : prismsurvey@ymail.com
www.prismsurvey.co.uk

CLIENT

JOB TITLE
WALKER RD
BLACKLEY

DRAWING TITLE
TOPOGRAPICAL SURVEY

STATUS		
TOPO		
DRAWN BY: A.G	SIGNATURE	DATE: DEC 2013
CHECKED: J.H.K	SIGNATURE	DATE: DEC 2013
SCALE	DRAWING No: PS-WR-001	