

FRONT ELEVATION

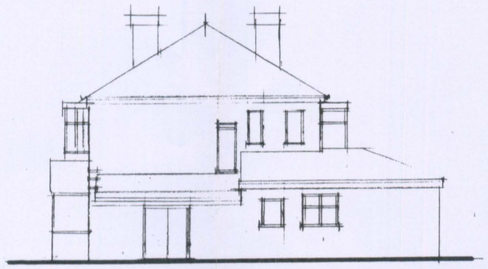

SIDE ELEVATION

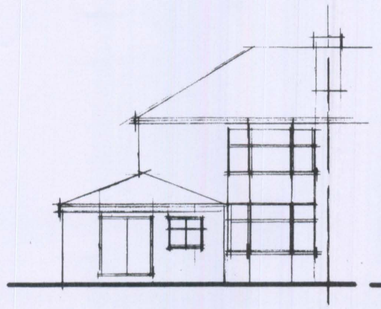

REAR ELEVATION

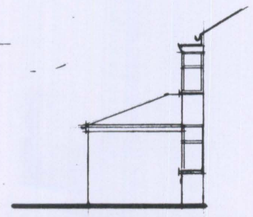

SIDE ELEVATION

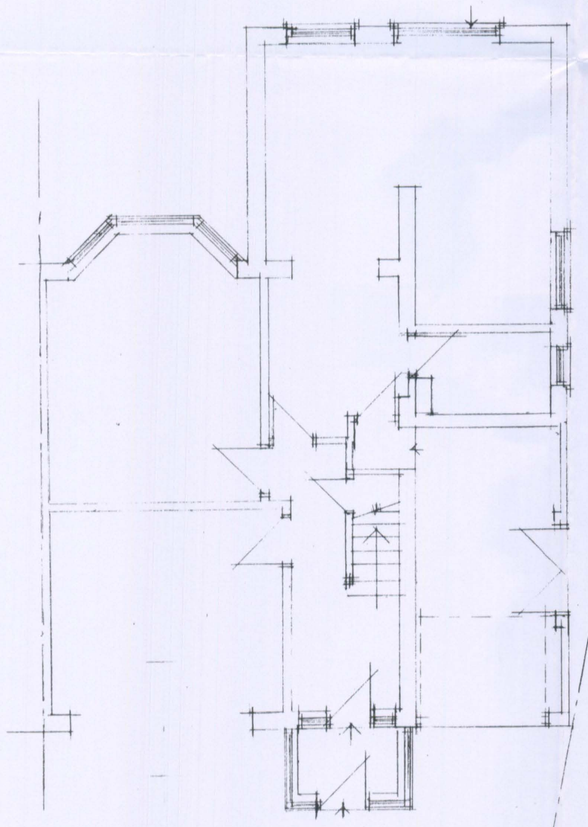

GROUND FLOOR PLAN

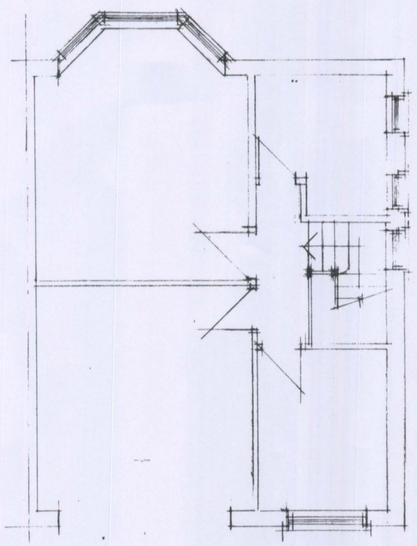

FIRST FLOOR PLAN

Planning, Building Control and Licensing
2 8 APR 2014

CLIENT
MS S AHMED
4 AVONLEA DRIVE
BURNAGE M19 1AH

JOB TITLE
PROPOSED 1&2 STOREY EXTENSIONS

DRG. TITLE
PLANS AND ELEVATIONS AS EXISTING

HOLBOROW + ORMESHER Limited
architectural & interior design
Station House
Adams Hill
Knutsford
Cheshire WA16 6DN
telephone : 01565 652275
fax : 01565 750501

| ISSUE | ORIGINAL | 1 | 2 | 3 | 4 | 5 | 6 | 7 |
|---|---|---|---|---|---|---|---|---|
| REVISION | | | | | | | | |
| DATE | | | | | | | | |
| DRAWN | | | | | | | | |
| CHECKED | | | | | | | | |
| APPROVED | | | | | | | | |

SCALE 1:50 & 1:100 at A1

DRAWING NUMBER 1414/14/01