Co-op are to ensure that an L.Tsupply is left on the outside of the building to which Futurama can connect to illuminate any sign



ELEVATION 1 - Existing SIGN A
199mm M3 letters
SCALE 1:50
Sign A to be retained & cleaned.
Internal illumination to be changed to Sloan V180 LED's.

Rev	Date	Initials	Description
C	11/04/14	TH	Schemed to change existing to LED's.
B	06/03/14	TH	Option 2, altered sign A, projector to LH side
A	01/03/14	GH	ORIGINAL SCHEME

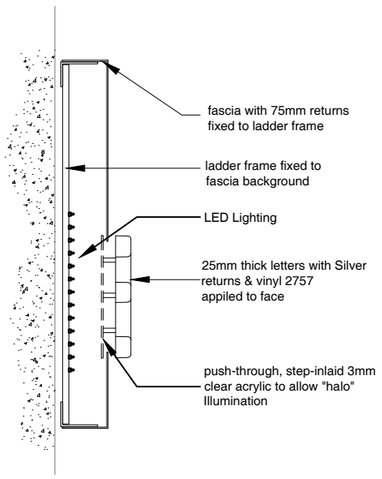

Fascia Section
SCALE 1:10

Signage specification: **Standard Fascia**

Aluminium tray panel, 75mm deep on an aluminium back ladder frame & painted pantone green ref 375.

The letters: 'co-operative' to be moulded from silver acrylic with blue vinyl pantone ref 2757 applied to the faces & internally illuminated to give a 'halo' effect.

The word 'The' is to be fret-cut step inlaid 8mm thick opal acrylic with applied opaque vinyl faces blue acrylic pantone ref 2757,internally illuminated by LED's.

The text,'food' to be fret cut step inlaid 8mm opal acrylic with applied white vinyl faces.

Internally illuminated by Sloan V180 LED's.

NB : All external fascia signs to be fitted with P12RE photocell light sensor.Unless sign is situated within a mall.

Site Plan NTS

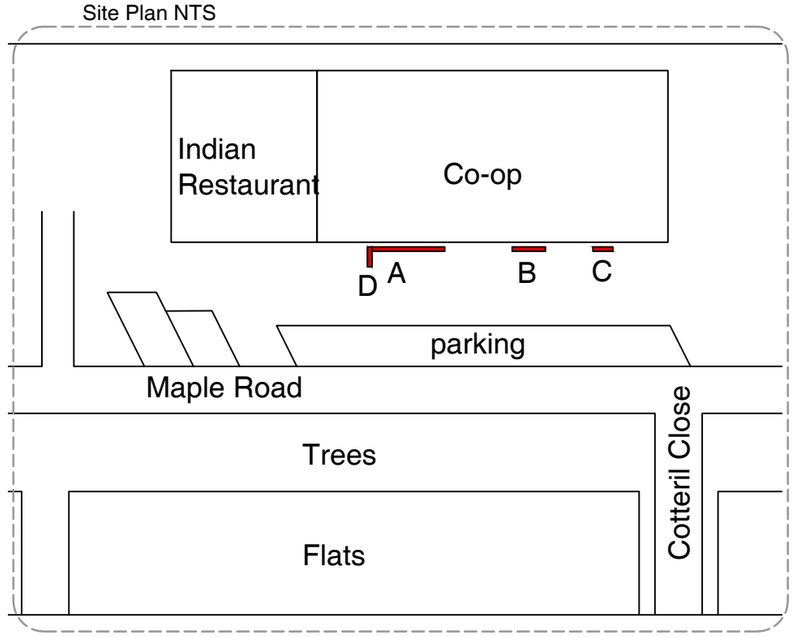

Client:

The co-operative

Site Address: MAPLE ROAD
UNIT 1 MAPLE ROAD
SALE
GTR MANCHESTER
M23 9HJ

Dwg Name: 119591
Dwg No: 1/2

Dwg Scale: AS SHOWN_@_A3

Date: 01/03/14 Revision: C

Issued for: Planning Information

Drawn: GH Checked:

delivering branded environments™

futurama

Olympia House
Lockwood Court
Middleton Grove
Leeds
LS11 5TY
United Kingdom

Telephone:
0113 270 5595
Facsimile:
0113 277 1143
E-mail:
postbox@futurama.ltd.uk

© Copyright Design

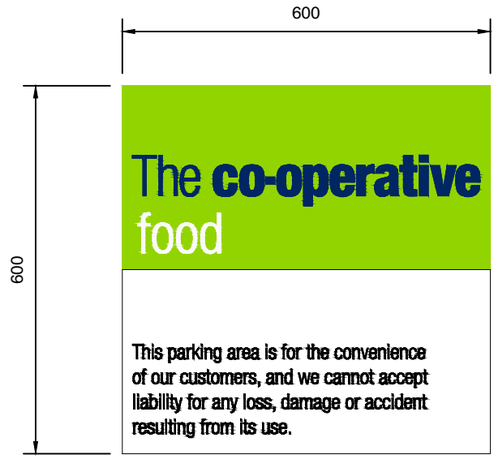

New SIGN B
Wall mounted Flat Panel
with applied vinyl display
and anti-grafitti lacquered
Non illuminated
SCALE 1:10



New SIGN C
Wall mounted Flat Panel
with applied vinyl display
and anti-grafitti lacquered
Non illuminated
SCALE 1:10

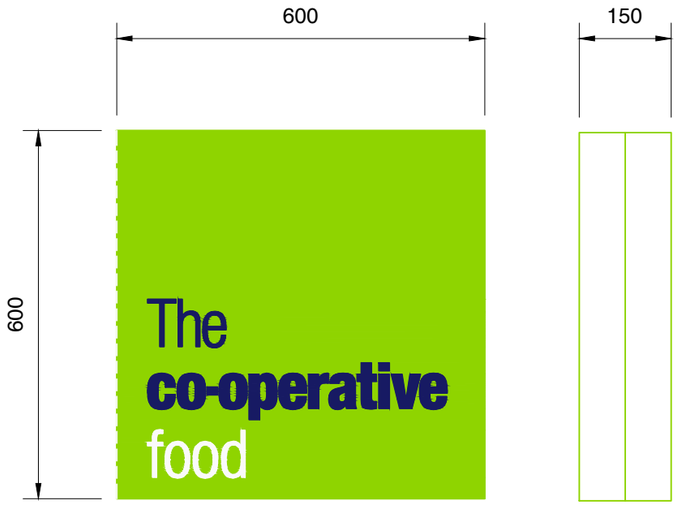

New SIGN D
Projector
SCALE 1:10

Projector Specification: **Standard**

Constructed from two back to back, 75mm deep aluminium trays around a fabricated aluminium frame with fixing points within the unit. face panels to be finished pantone green ref 375.

The letter 'co-operative' to be step inlaid clear acrylic with applied opaque blue vinyl faces pantone ref 2757 and green filter,internally illuminated by Sloan 'Highliner' LED's to give a 'halo' effect.

The text, 'The' to be applied opaque blue vinyl pantone ref 2757.

The word 'food' to be fret cut,flush inlaid opal acrylic with green filter.

Internally illuminated by Sloan 'Highliner' LED's.

Rev	Date	Initials	Description
C	11/04/14	TH	Schemed to change existing to LED's.
B	06/03/14	TH	Option 2, altered sign A, projector to LH side
A	01/03/14	GH	ORIGINAL SCHEME

Client:

The co-operative

Site Address: MAPLE ROAD
UNIT 1 MAPLE ROAD
SALE
GTR MANCHESTER
M23 9HJ

Dwg Name: 119591
Dwg No: 2/2

Dwg Scale: AS SHOWN_@_A3

Date: 01/03/14 Revision: C

Issued for: Planning Information

Drawn: GH Checked:

delivering branded environments™

futurama

Olympia House
Lockwood Court
Middleton Grove
Leeds
LS11 5TY
United Kingdom

Telephone:
0113 270 5595
Facsimile:
0113 277 1143
E-mail:
postbox@futurama.ltd.uk

© Copyright Design