GENERAL NOTES

1. Dimensions must not be scaled from this drawing. If in doubt, please ask.
2. All dimensions are in millimetres unless noted otherwise.
3. All dimensions should be verified on site before proceeding with the work.
4. TADW Architects shall be notified in writing of any discrepancies.
5. Copyright to remain the property of TADW Architects in accordance with the Copyright, Designs and Patents Act 1988.



NORTH WING - WEST ELEVATION (PROPOSED) FROM ANSELL CLOSE

SOUTH WING - WEST ELEVATION (PROPOSED)

Note - all existing downpipes to be renewed in existing locations, existing external lighting and TV services to be reconfigured as M&E spec. New security lighting generally to be as M&E spec



SOUTH WING - EAST ELEVATION (PROPOSED) FROM GREEN LANE

NORTH WING - EAST ELEVATION (PROPOSED)

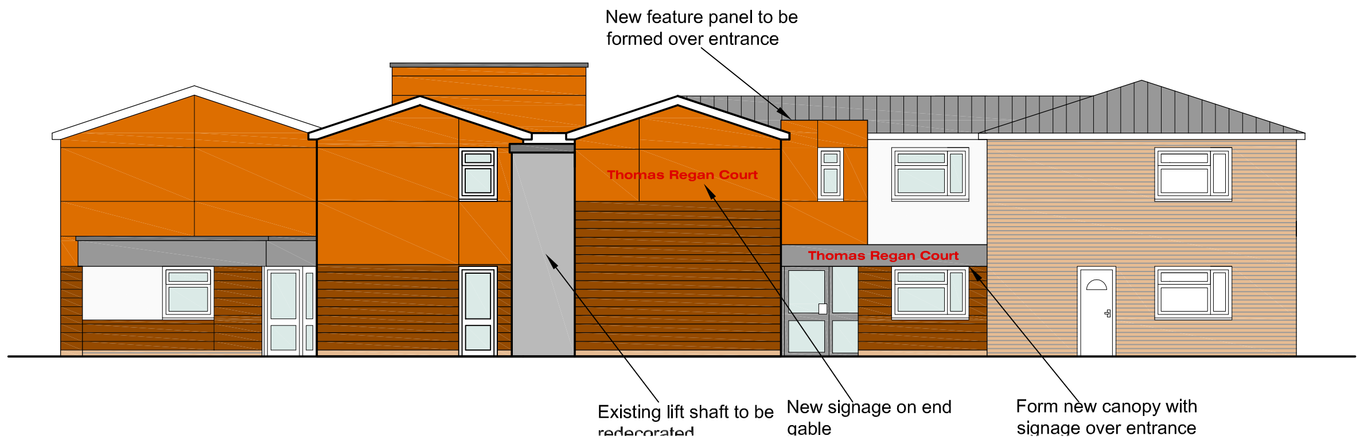

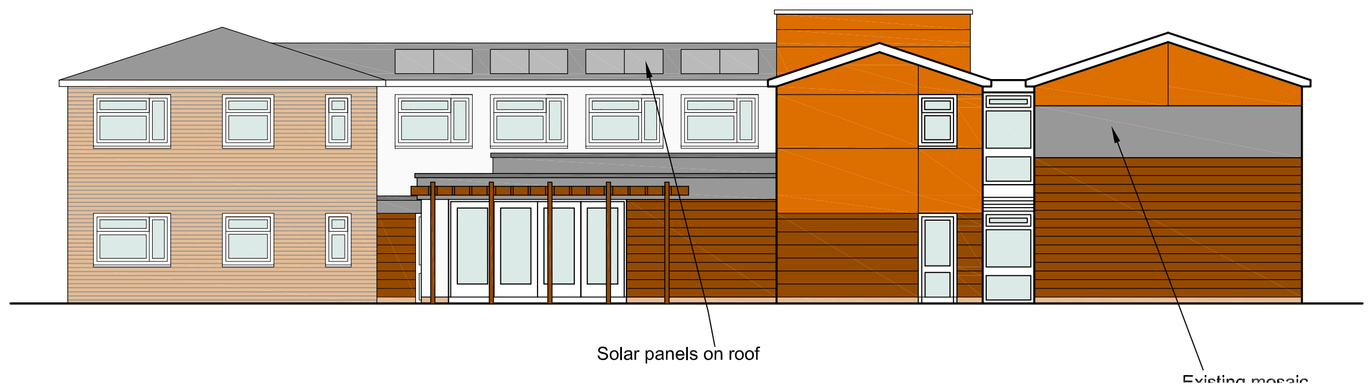

Trespa Meteon Exterior panels to be as follows:

Large panels on upper floor - Sierra Red
Slimline panels on lower floor - English Cherry
Perimeter roof panels - Milano Grigio
Render replacement panels - White

All panels to be secret fixed

01
16

PROPOSED ELEVATIONS

Scale 1:100 @ A1, 1:200 @ A3

P3	Cladding revised adjacent to entrance	14.04.14	MH	XX
P2	Render omitted, cladding revised	8.04.14	MH	XX
P1	Drawing completed	30.05.12	MH	XX
ISSUE	DESCRIPTION	Date	Drawn	Checked

DRAWING STATUS
P - PLANNING, T - TENDER, C - CONSTRUCTION, R - AS RECORD

FOR PLANNING

TADW ARCHITECTS
6 St. Petersgate
Stockport
Cheshire
SK1 1HD
Tel: 0161 477 6158
Fax: 0161 480 8342
Email: mail@tadw.co.uk
www.tadw.co.uk

Client: Eastlands Homes Ltd

Job: Thomas Regan Court
Ansell Close, Gorton

Title: **Proposed Elevations**

Scale: 1:100 @ A1, 1:200 @ A3

Job Number	Drawing Number	issue
111063	**16**	**P3**