
A1 Size

DO NOT SCALE OFF THE DRAWING, USE FIGURED DIMENSIONS ONLY. SUBJECT TO SITE SURVEY AND ALL NECESSARY CONSENTS. ALL DIMENSIONS TO BE CHECKED BY USER AND ANY DISCREPANCIES, ERRORS OR OMMISSIONS TO BE REPORTED TO THE ARCHITECT BEFORE THE WORK COMMENCES. THIS DRAWING IS TO BE READ WITH ALL OTHER RELEVANT MATERIALS


Revision	Notes	Date	Drawn
A	'Floating' ceiling panels to restaurant area reduced as LPA request	26.03.14	PD
B			
C			

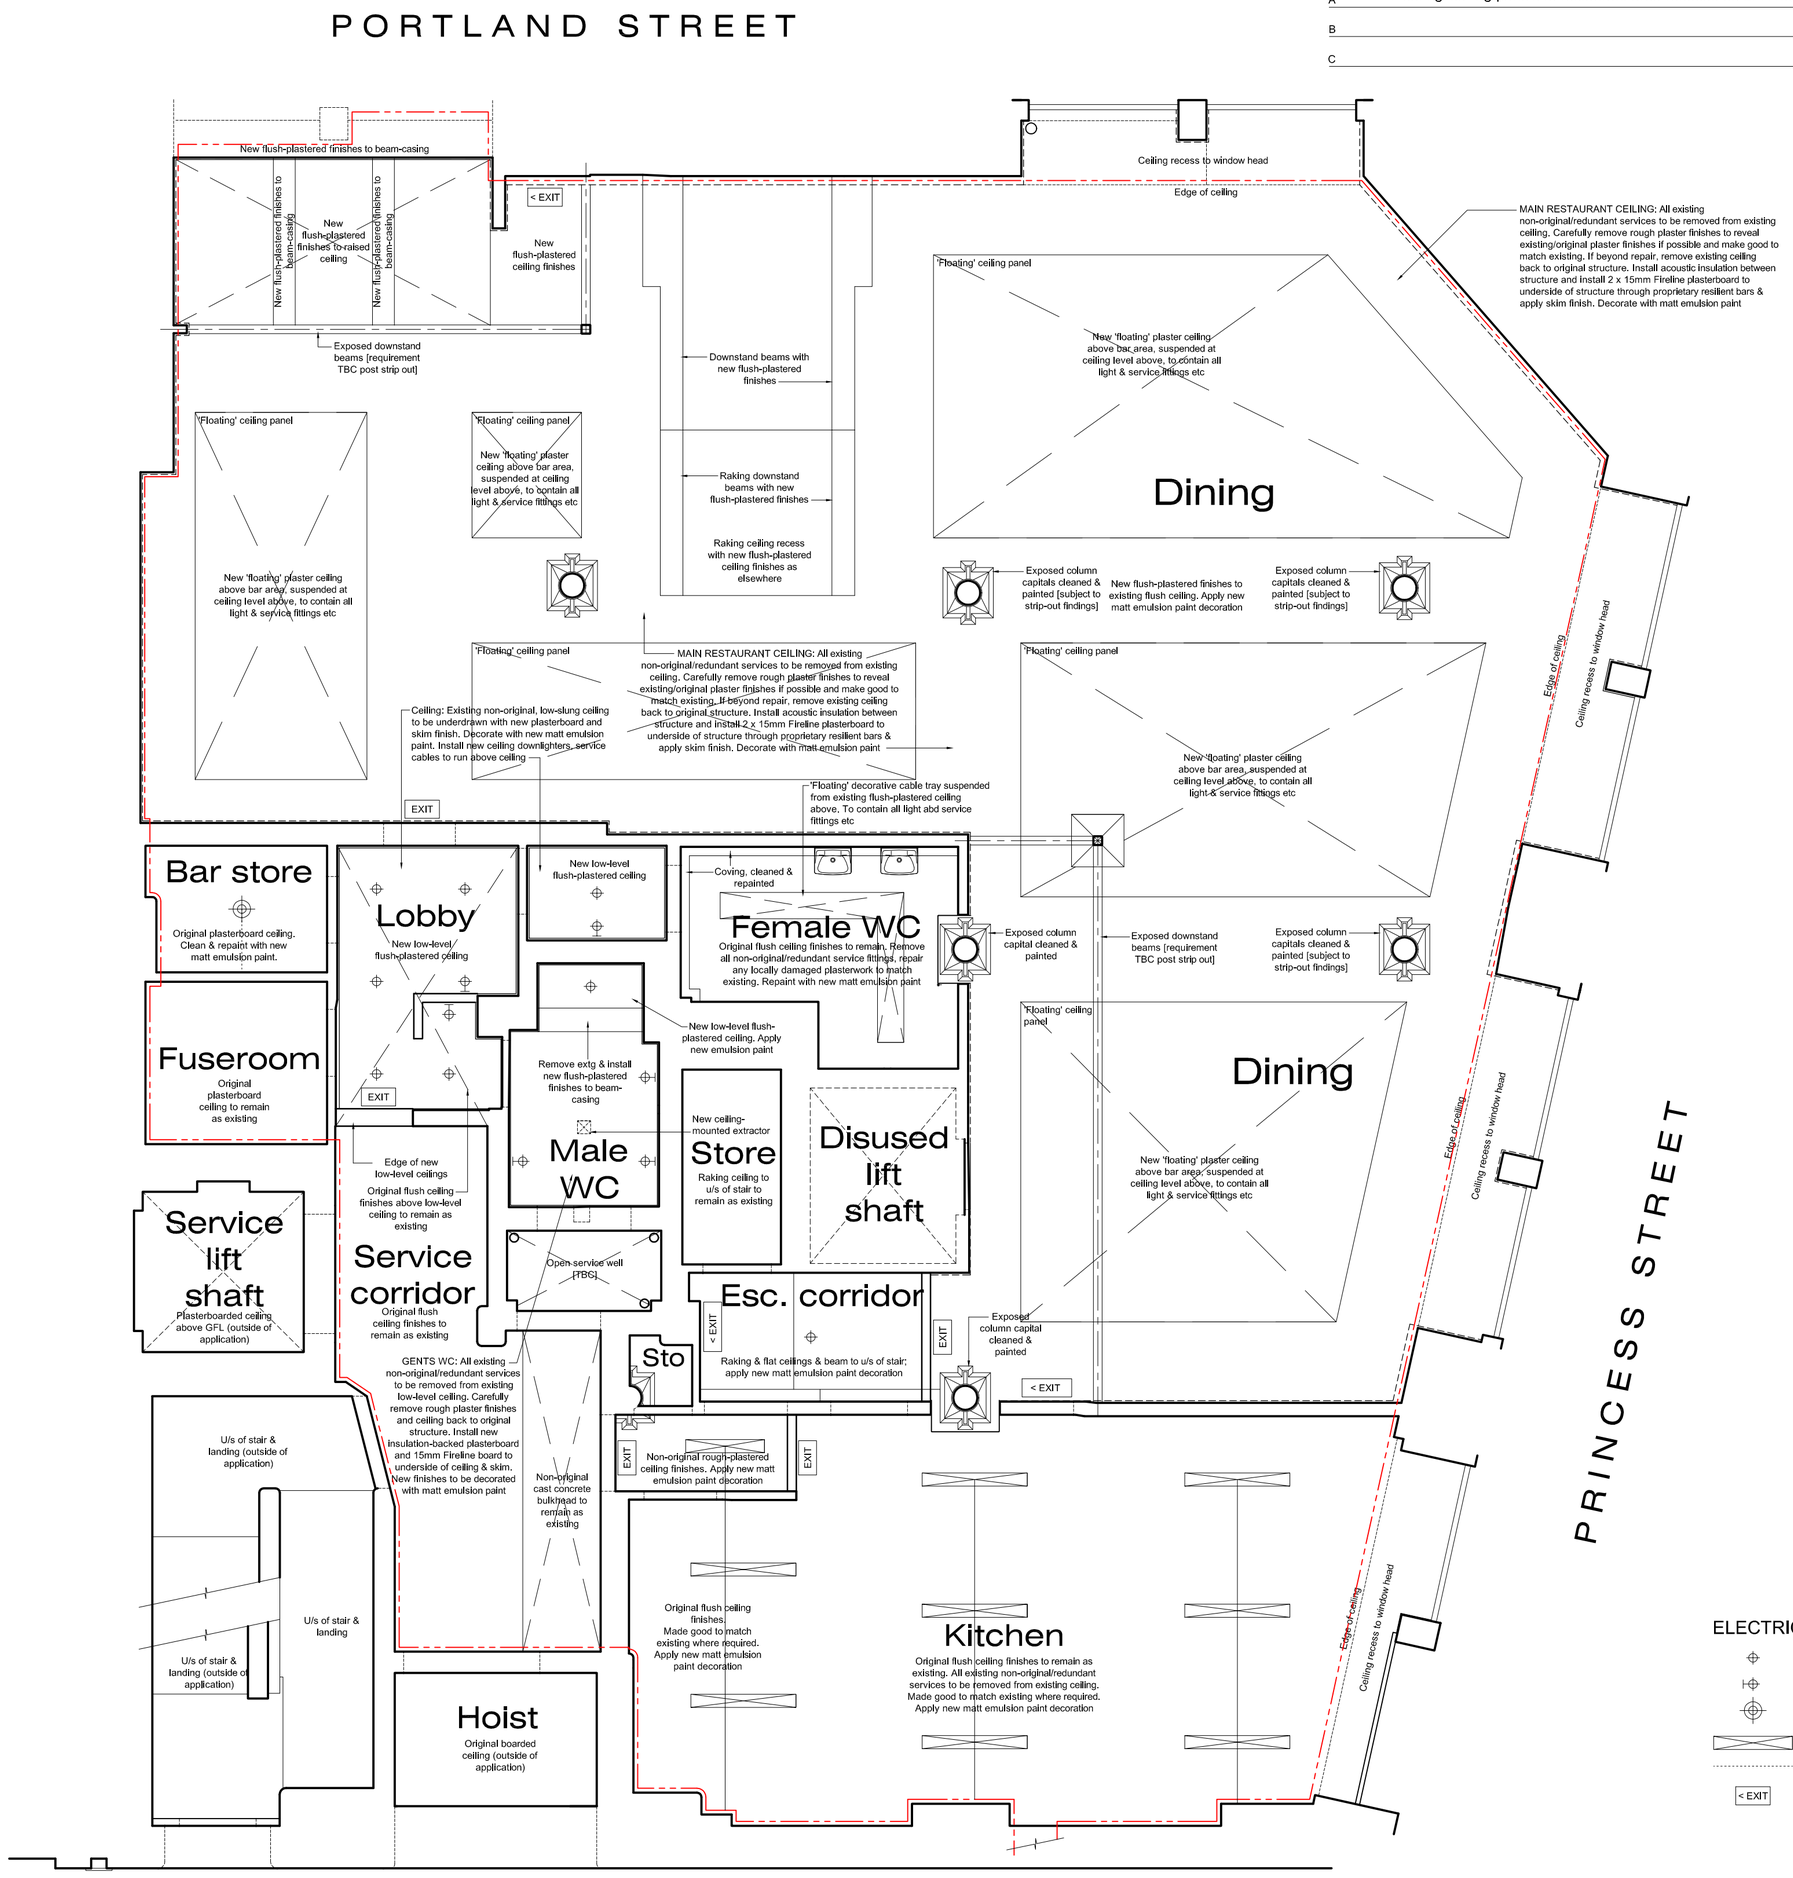

ELECTRICAL LEGEND

- Ceiling mounted/recessed down lighter
- Wall mounted up lighter
- Ceiling mounted pendant fitting
- Suspended ceiling mounted flourescent bulkhead fitting
- Surface mounted galvanised cable conduit
- < EXIT — Wall-mounted illuminated signage

Proposed Reflected ceiling Plan to Basement

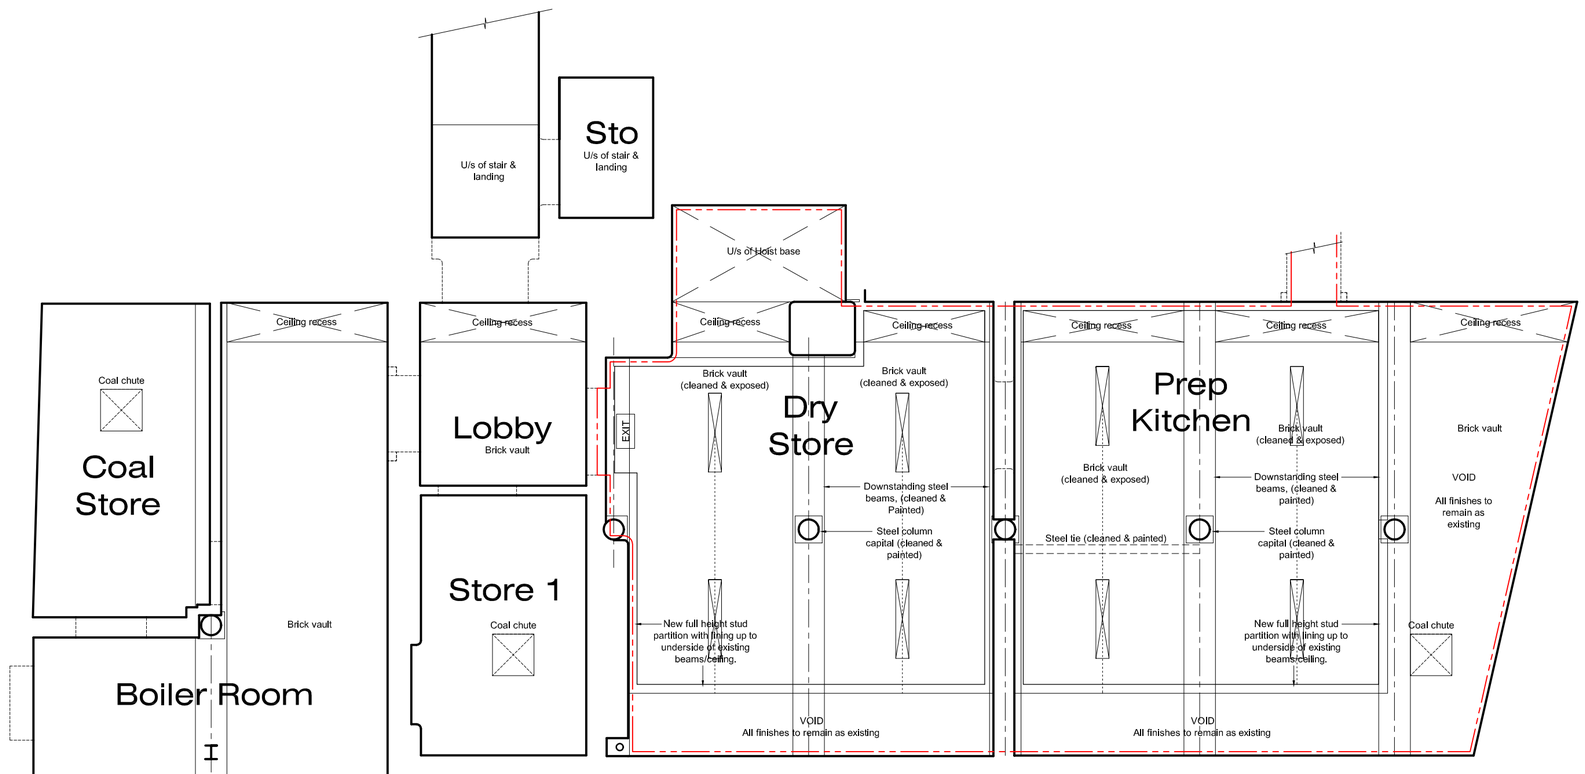

Proposed Reflected ceiling Plan to Lower Basement

Scale 1:50

0 1m 2m 3m 4m 5m 6m

FA+D

Fuzed A+D Ltd, 74A Water Street, Radcliffe, Manchester, M26 4DF · Tel/Fax: 0161 724 8006 · Email: fuzed@talktalk.net

Project: Basement, No.103 Portland Street, Manchester

Client: Daniel Chen

Content: Proposed Ceiling plans

Scale	Drawn	Checked	Date	Contract No.	Dwg No.	Rev
1:50 @ A1	PD	-	Mar '14	**1129**	**3.07**	A