
GENERAL NOTES


1. ALL DIMENSIONS ARE IN MILLIMETRES UNLESS NOTED OTHERWISE.
2. DO NOT SCALE FROM THE DRAWINGS OR THE COMPUTER DIGITAL DATA, ONLY FIGURED DIMENSIONS ARE TO BE USED.

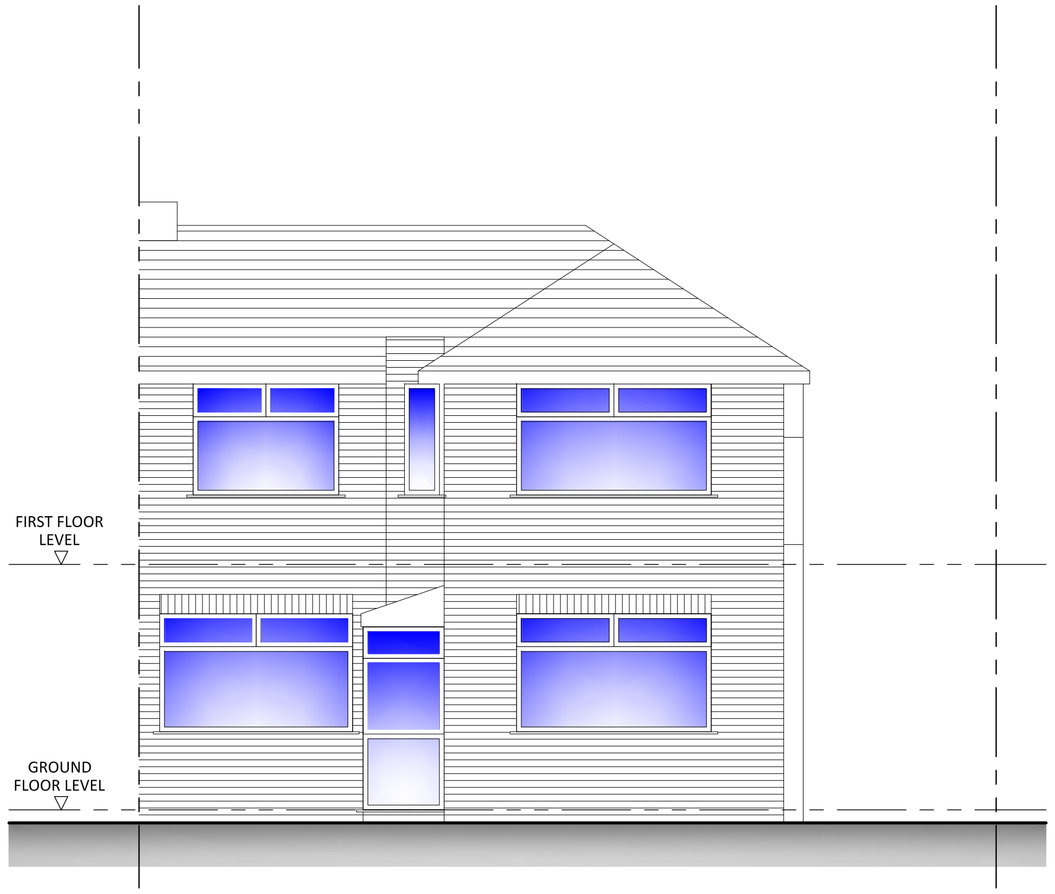


EXISTING FRONT ELEVATION
SCALE 1:50



EXISTING SIDE ELEVATION
SCALE 1:50

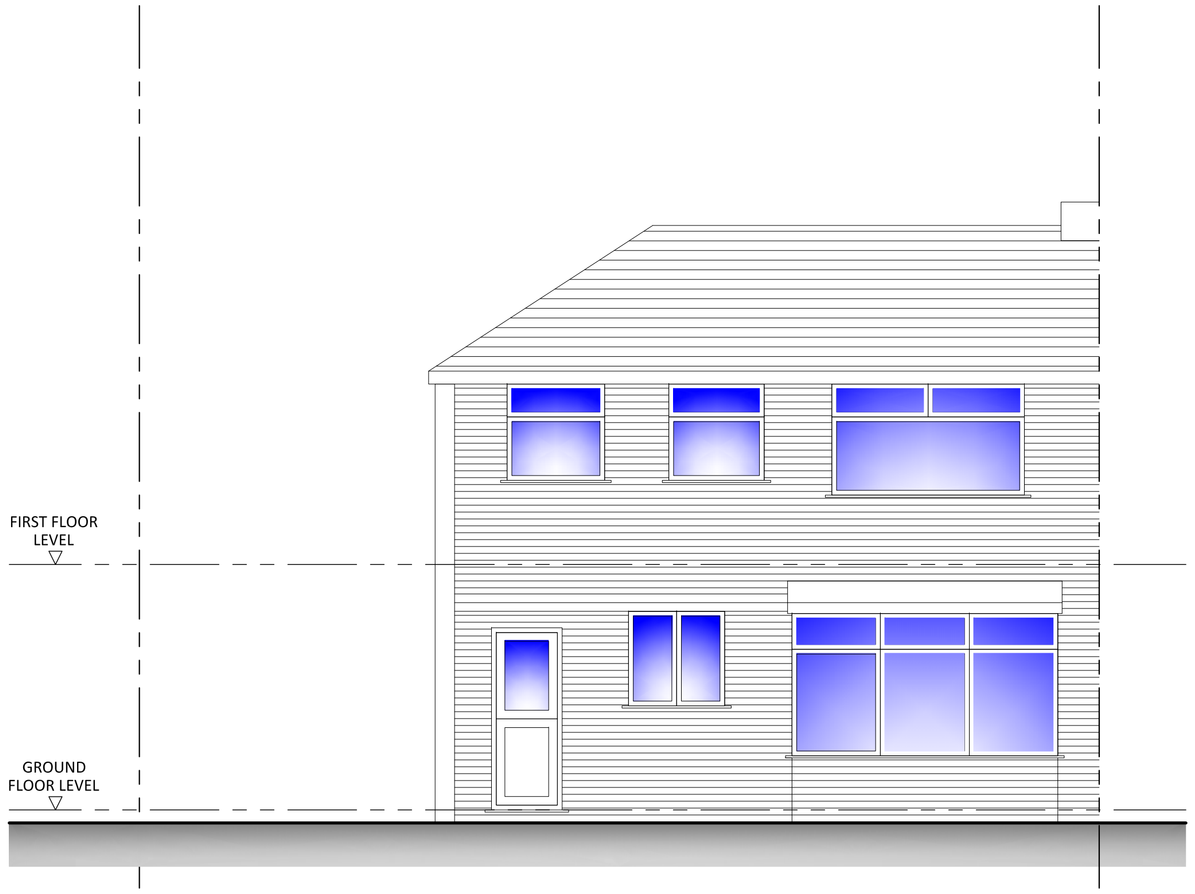

EXISTING REAR ELEVATION
SCALE 1:50

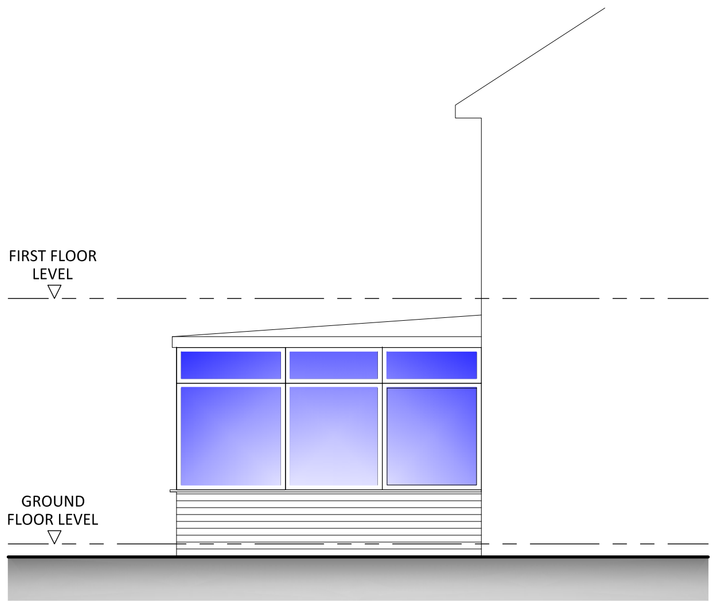

EXISTING SIDE ELEVATION
SCALE 1:50

REV	REVISION DESCRIPTION	BY	DATE	CHECKED
O	ISSUED FOR PLANNING	CB	19.04.14	CB

18 NORLEIGH RD, NORTHENDEN
MANCHESTER, M22 4AZ

TWO STOREY EXTENSION
EXISTING ELEVATIONS

Status
PLANNING

Project No.	Series Code	Drawing No.	Revision
1183	00	002	-

Scale	Size	Drawn	Date	Checked	Passed
1:50	A1	CB	MAY 14	CB	CB