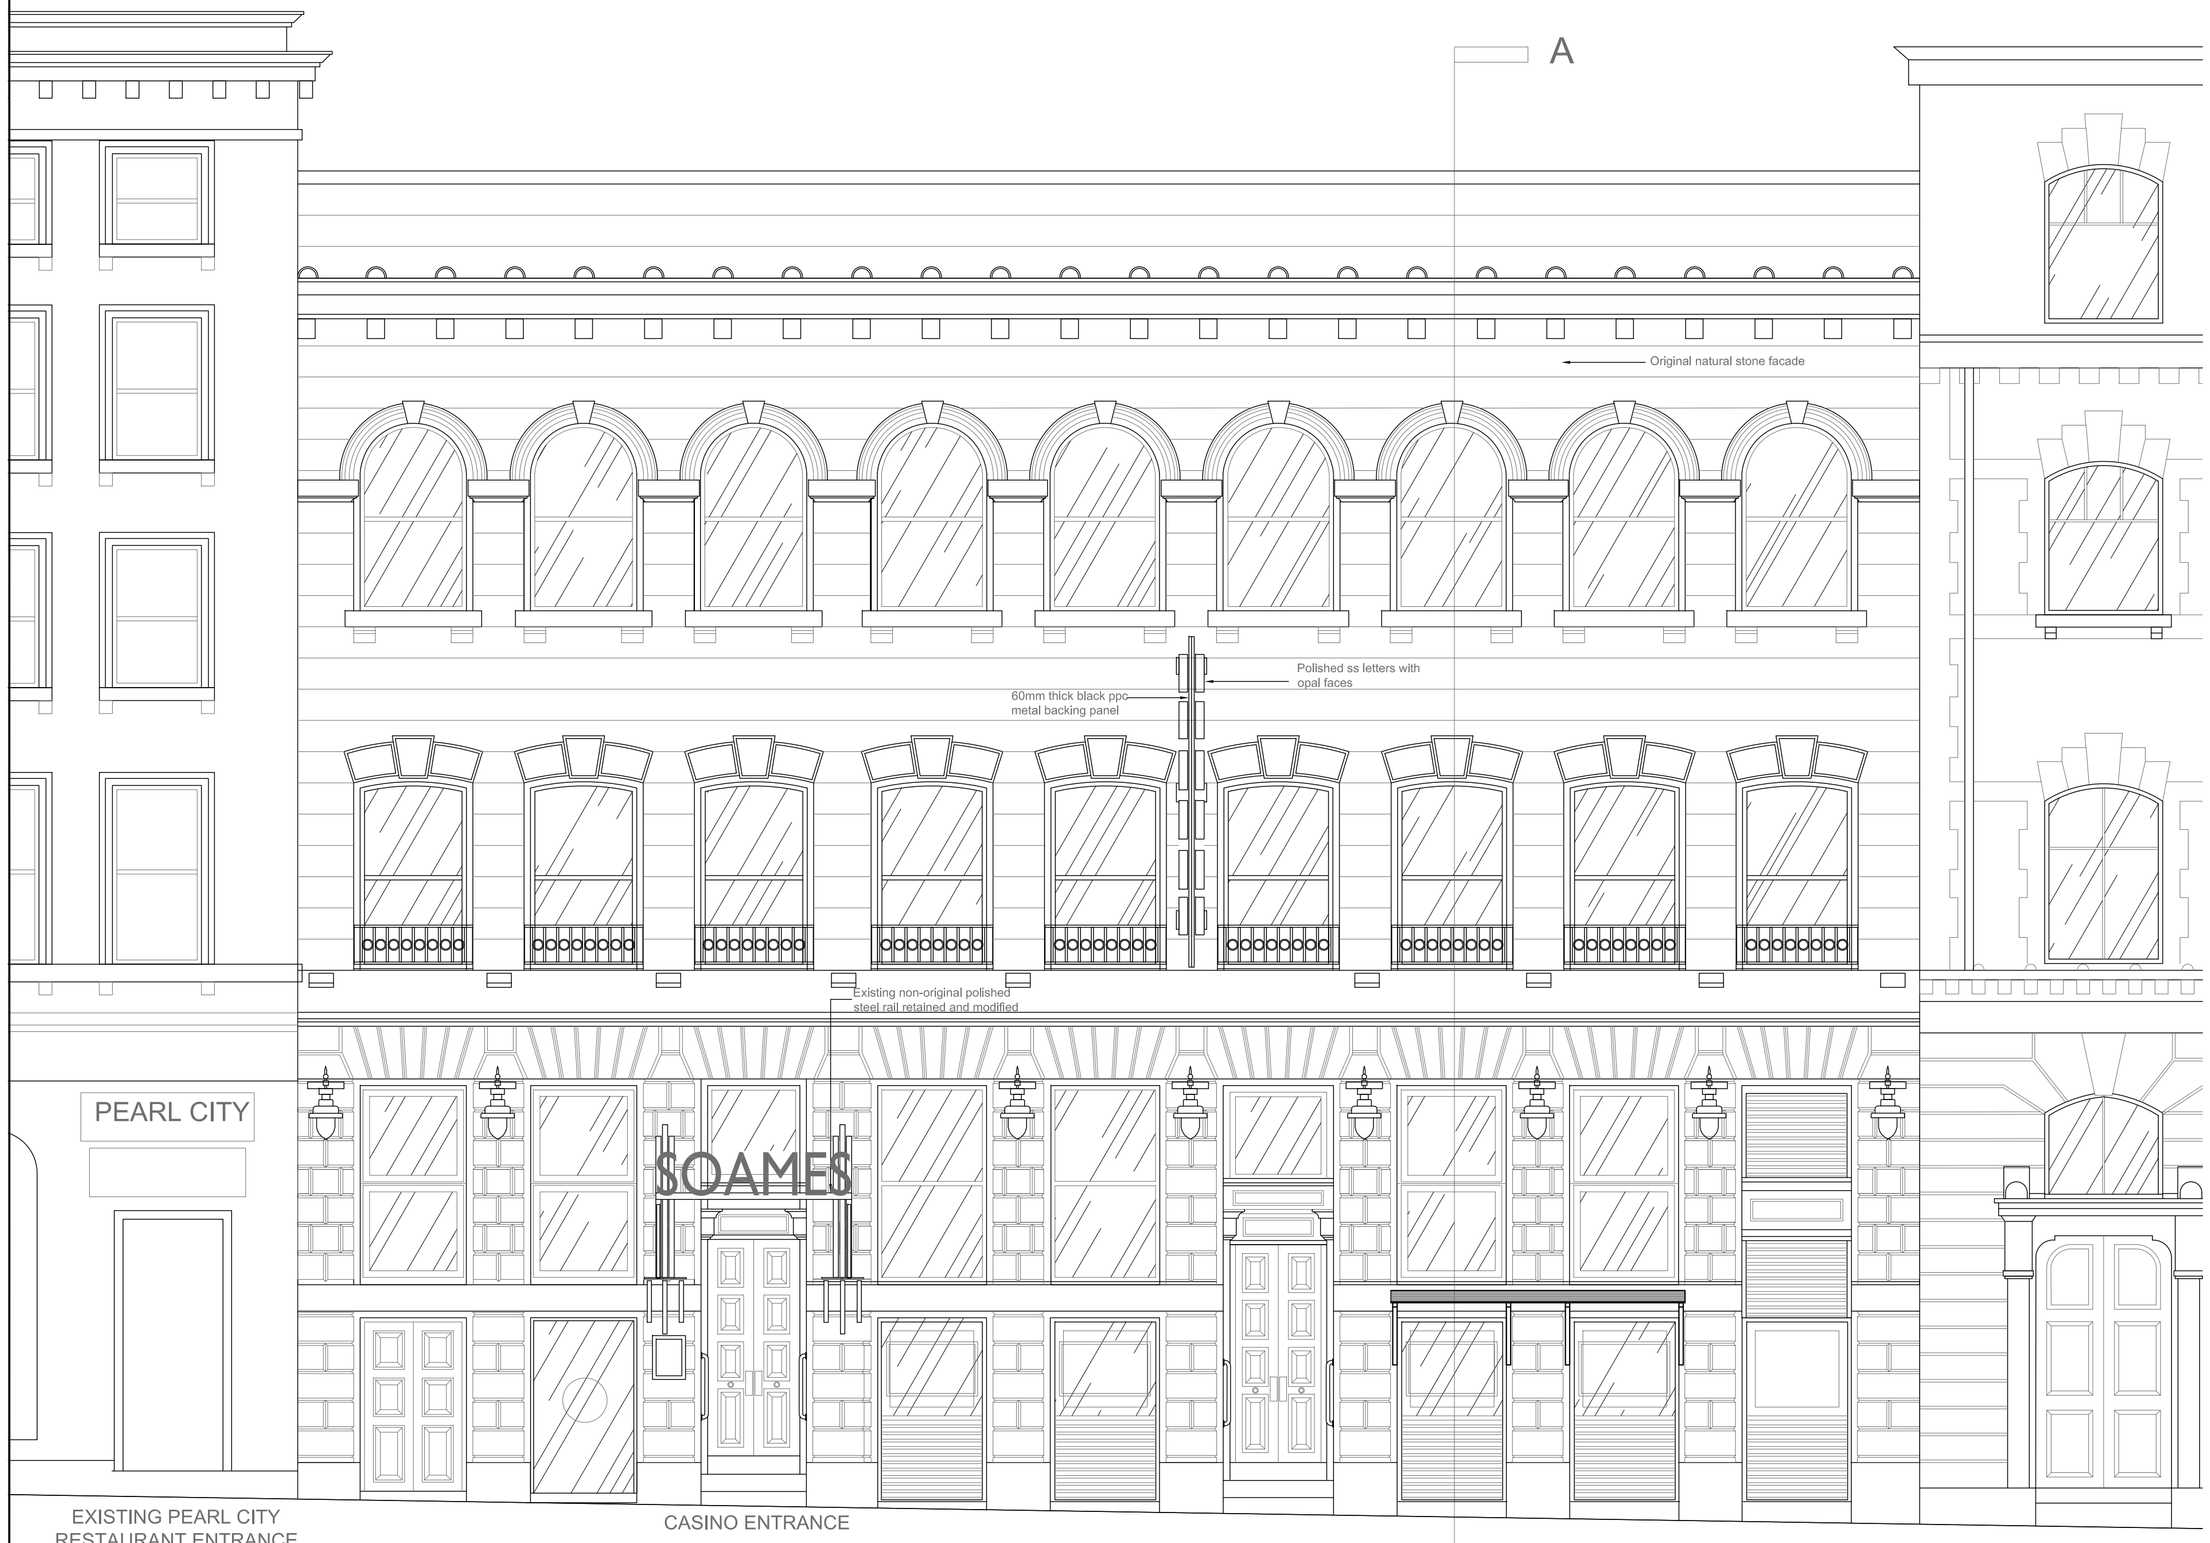

PROPOSED ELEVATION TO GEORGE STREET

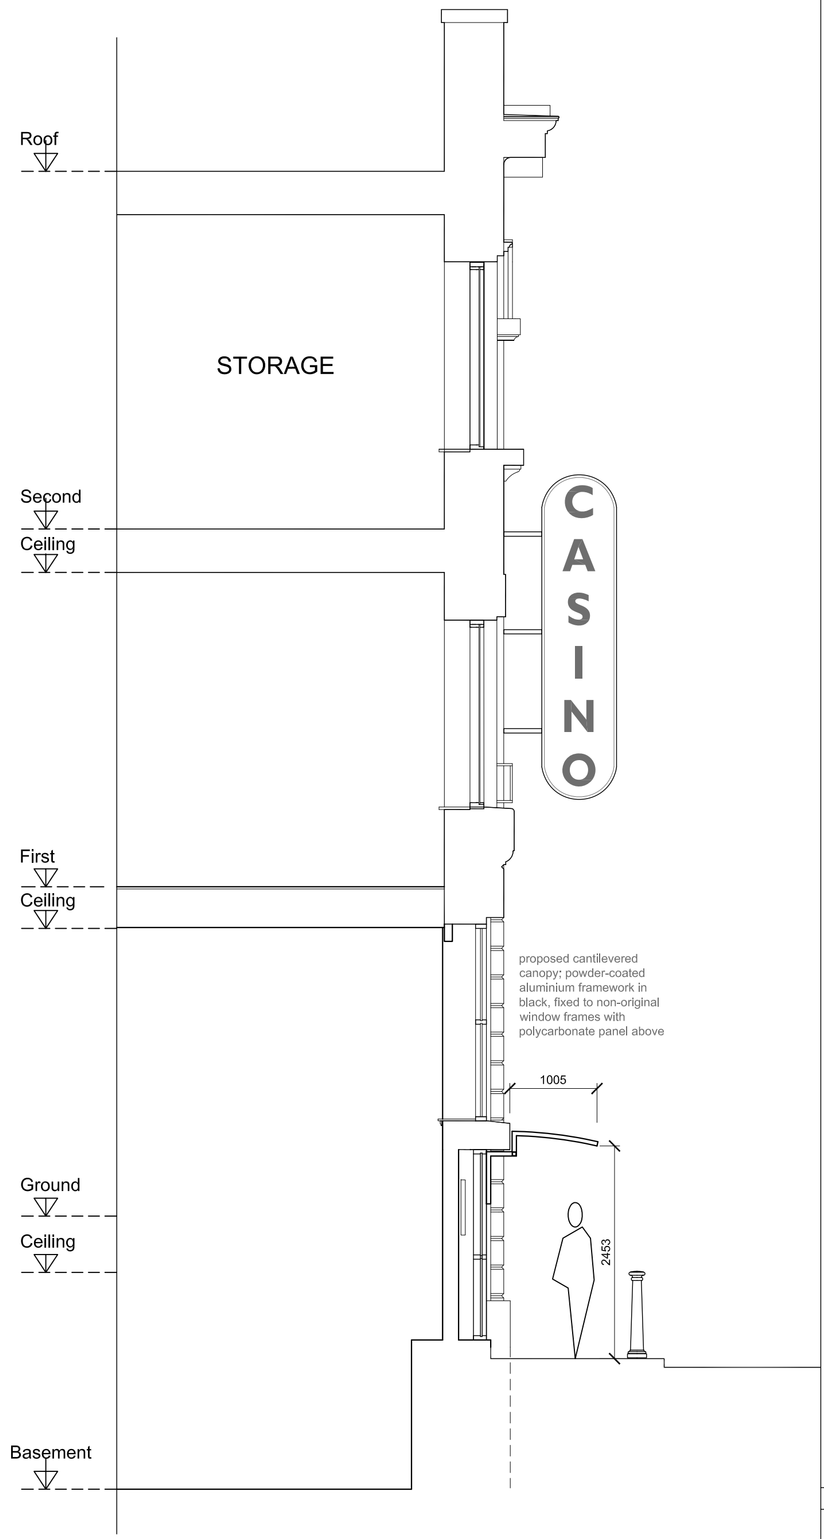

PROPOSED SECTION A-A

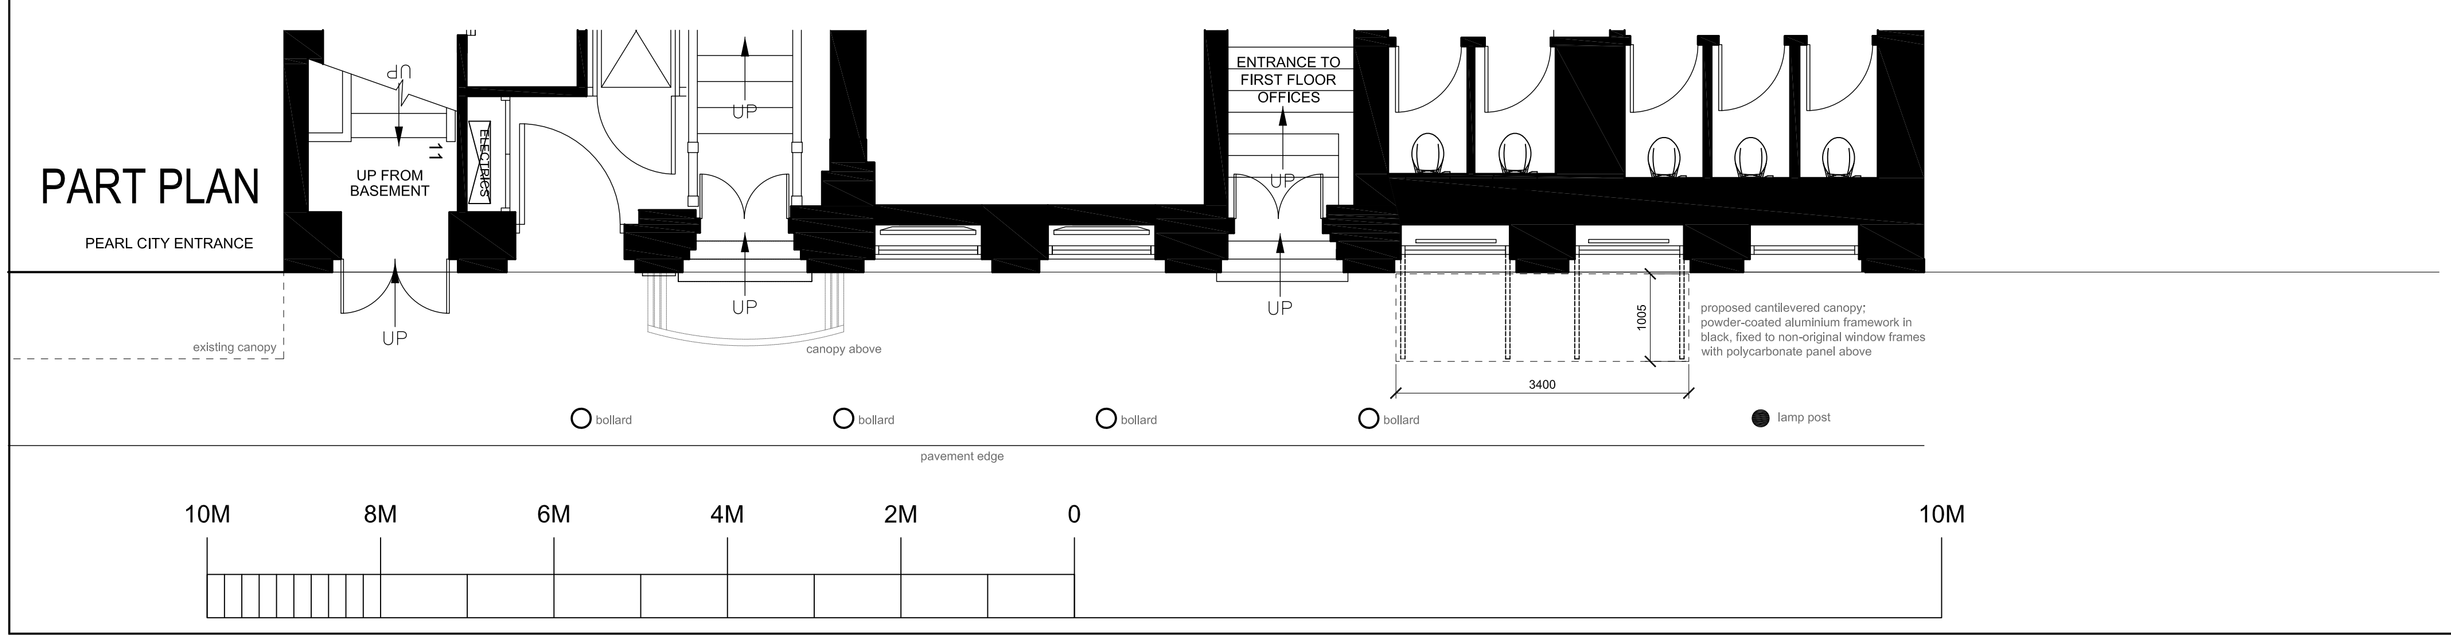

REV	DATE	DESCRIPTION
.	.	.

Notes

All dimensions and levels to be checked on site by contractor prior to preparation of shop drawings and commencement of work on site.

Dimensions must not be scaled from this drawing.

All dimensions are in millimetres unless stated otherwise.

This drawing and the copyrights and patents therein are the property of the Designer and may not be used or reproduced without consent.

This drawing is to be read in conjunction with all relevant consultants' and/or specialists' drawings/documents and any discrepancies or variations are to be notified to the Designer before the affected work commences.

CADdesign
architectural & interior design consultancy

73 Framingham Road
Brooklands
SALE
Cheshire
M33 3RH

tel 0161 973 2635
fax 0161 718 6055
mobile 07774 954 383
email cathydore@c-a-d-design.co.uk

Project:
SOAMES CASINO
35/39a George St, Manchester M1 4HQ

Drawing title:
PROPOSED CANOPY to FRONT ELEVATION

Scale:	Status:
1:50 at A1	
Drawn by:	**Date:**
C.A.DORE	April 2014
Project no:	**Drawing no:** / **Revision:**
14/5001	02 / -