

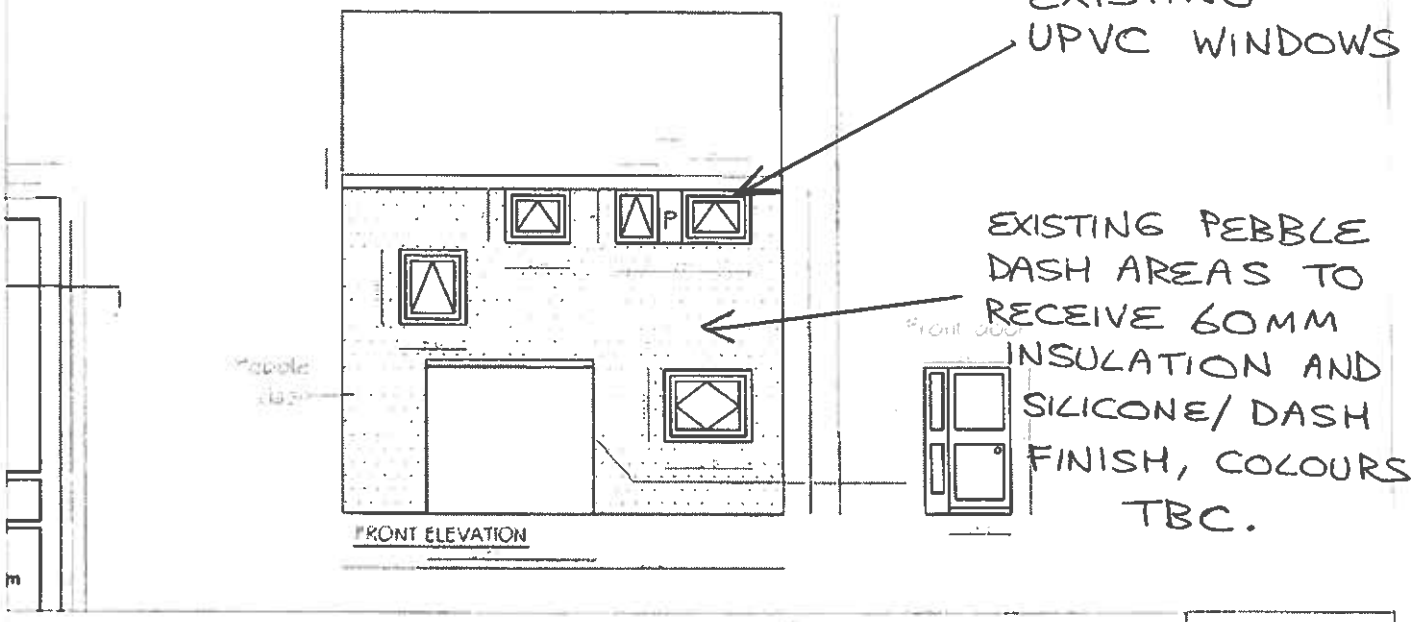


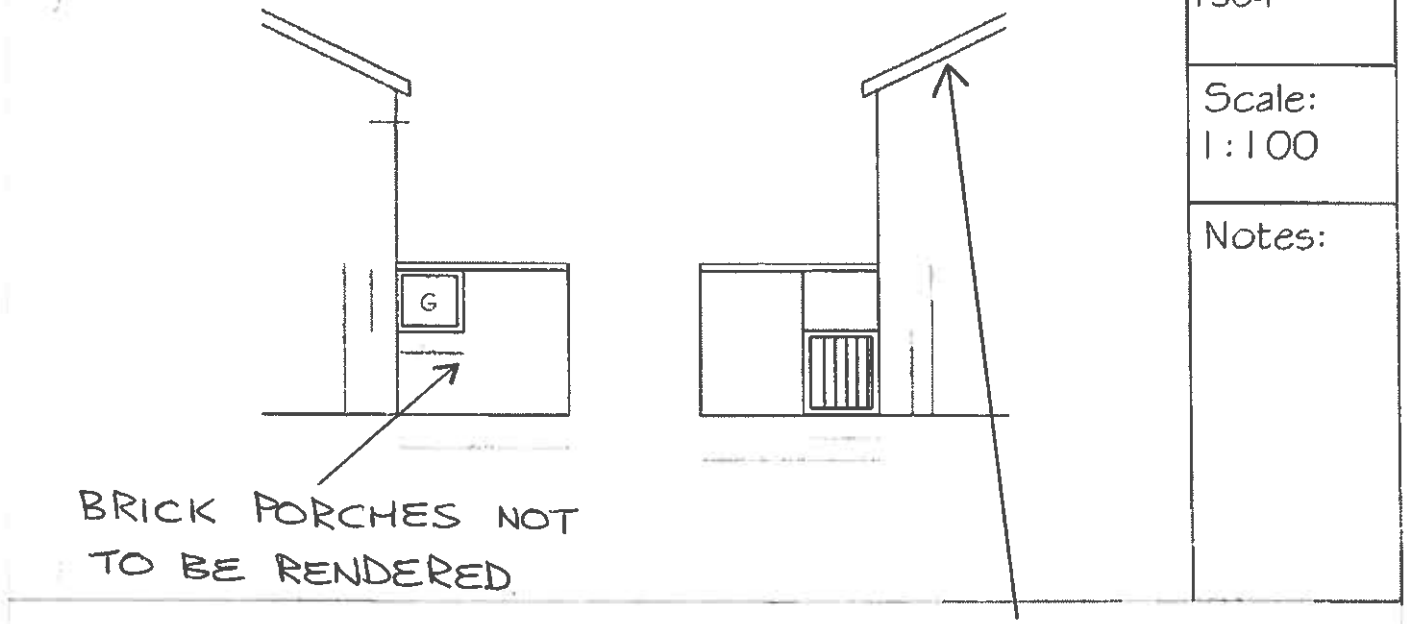


Type:
1304

Scale:
1:100

Notes:

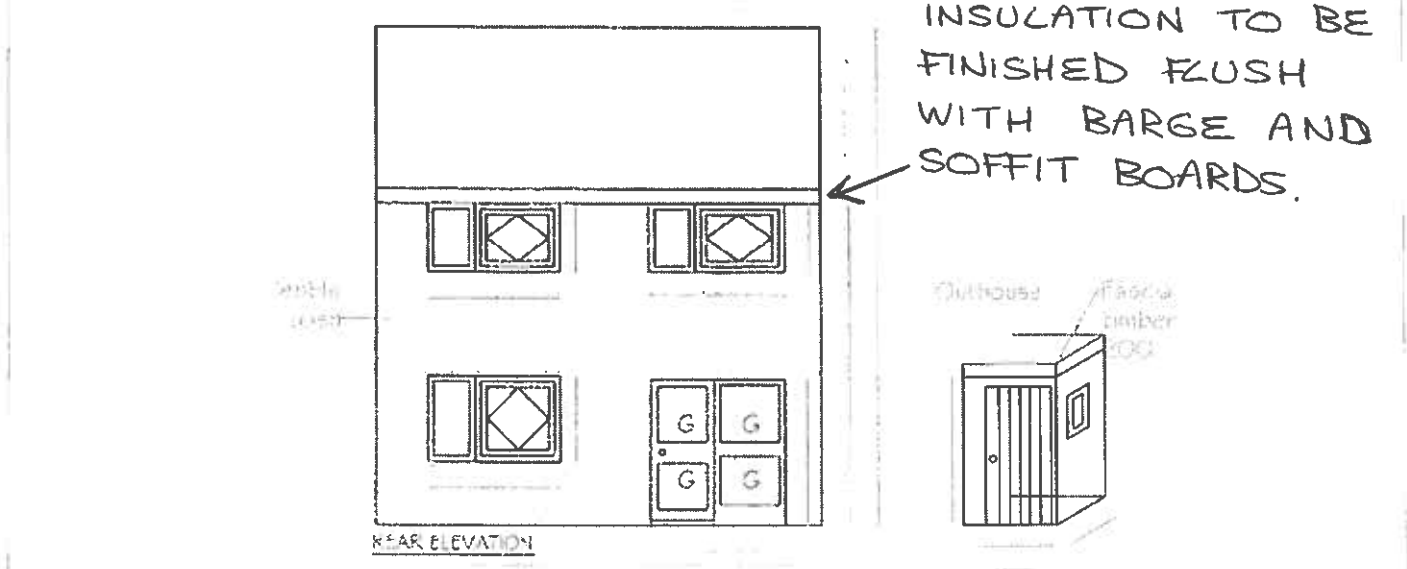


EXISTING UPVC WINDOWS

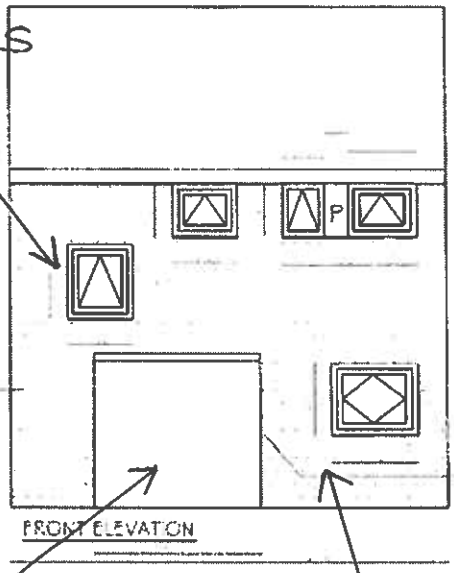

BRICK PORCHES NOT TO BE RENDERED.

EXISTING PEBBLE DASH AREAS, INCLUDING GABLE ENDS, TO RECEIVE 60MM INSULATION AND SILICONE/DASH RENDER, COLOUR TBC.

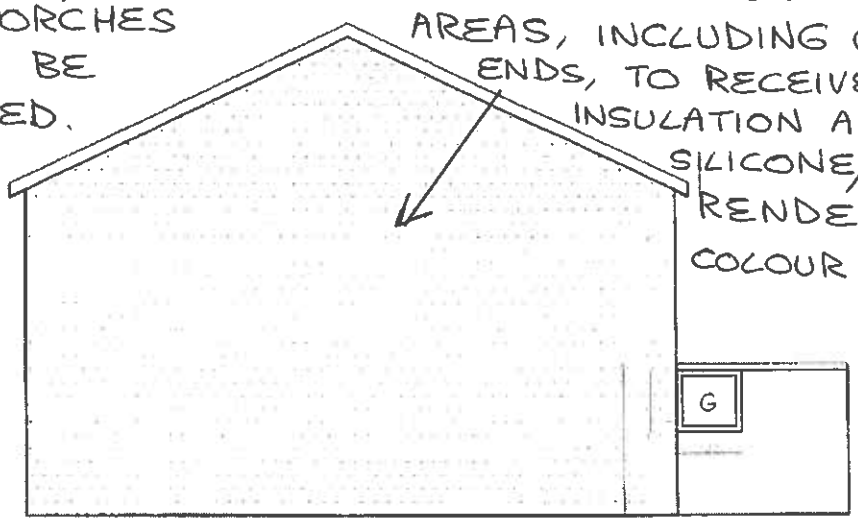

Type: 1304LG

Scale: 1:100

Notes:

INSULATION TO FINISH FLUSH WITH SOFFIT AND BARGE BOARDS.

