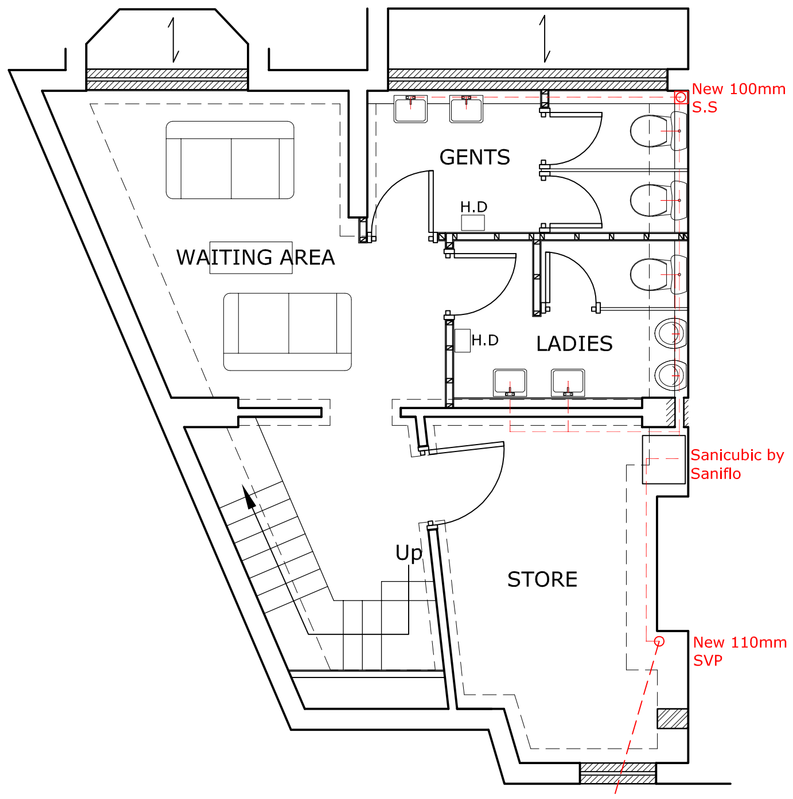

Proposed Basement Floor Plan

Sanicubic waste to pick up SVP 110mm dia waste at high level to dicharge into new Inspection chamber on assumed line of existing.

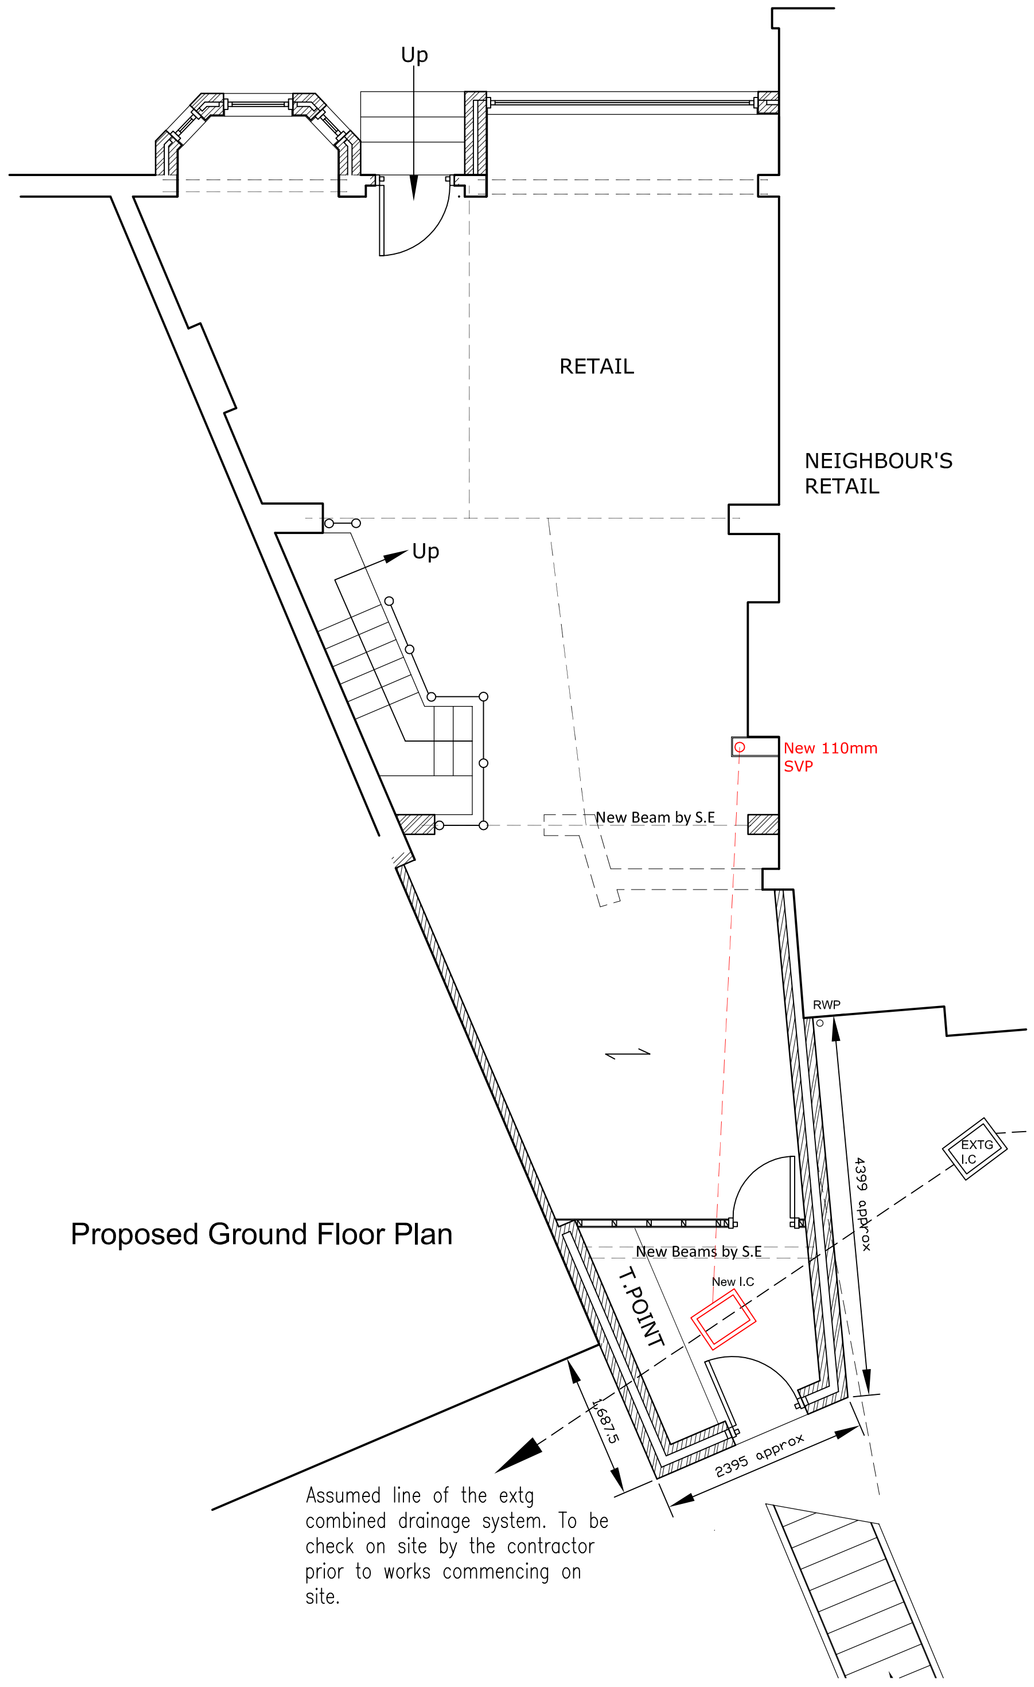

Proposed Ground Floor Plan

Assumed line of the extg combined drainage system. To be check on site by the contractor prior to works commencing on site.

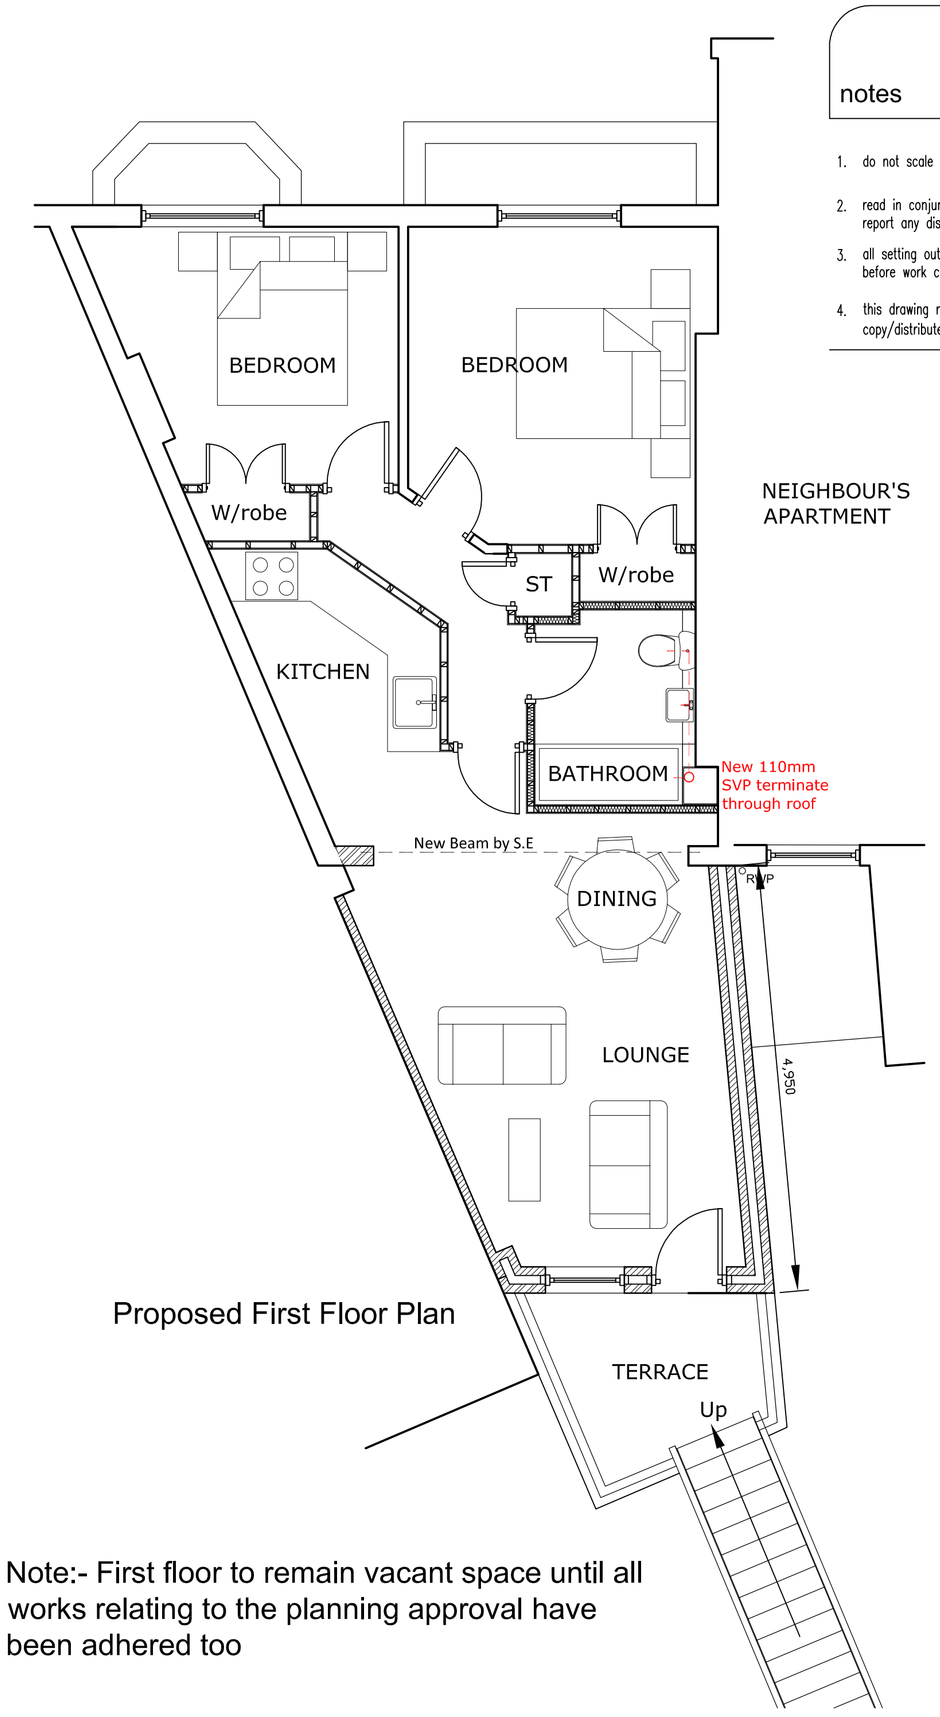

Proposed First Floor Plan

Note:- First floor to remain vacant space until all works relating to the planning approval have been adhered too

notes

1. do not scale from this drawing – use figured dimensions only
2. read in conjunction with all other consultants/specialists drawings. report any discrepancies before affected work commences
3. all setting out dimensions to be checked on site by contractor before work commences
4. this drawing remains copyright of 4mation architecture. copy/distribute only with consent of author



FRONT ELEVATION

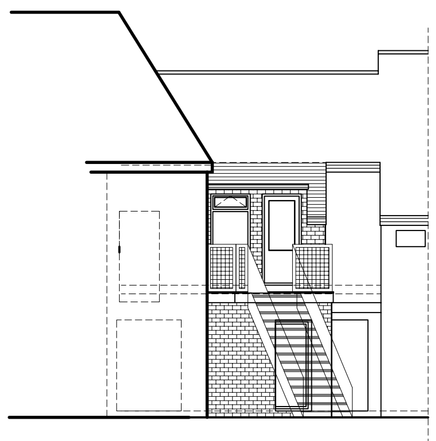

REAR ELEVATION

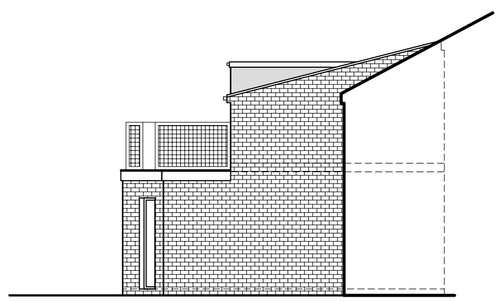

SIDE ELEVATION

Rev A 03/06/14 External stairs repositioned. Front elevation 1st floor windows positions to stay, fat roof over doorand window required to rear elevation.

project:
9 Barlow Moor Road
Didsbury
M20 6TN

client:
Mr B Rashidi

dwg:
Proposed Plans and Elevations

project no: 592

dwg no: 02

dwg date: 16/05/14

dwg scale: 1:50/100

dwg revision: A

4mation architecture
40 Bramhall Lane Sth
Bramhall
Stockport
SK7 1AH

t:0161 637 2797

w:www.4mation-architecture.com

©