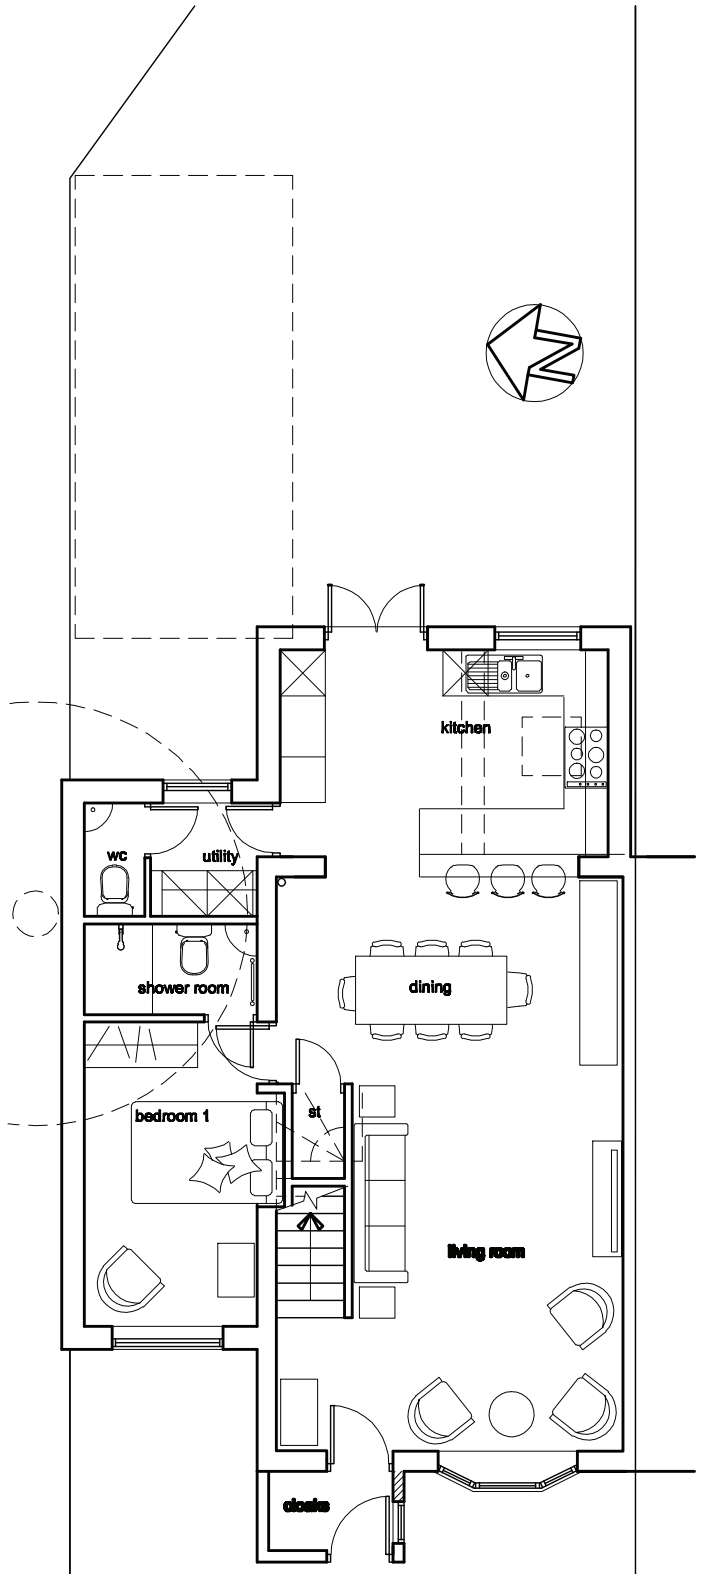


Proposed Ground Floor Plan

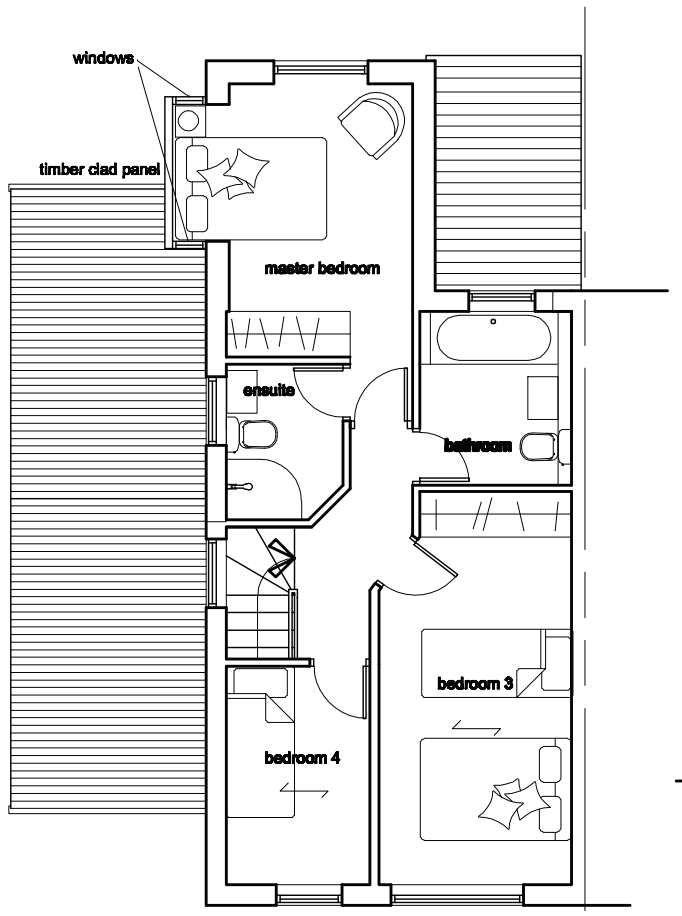


Proposed First Floor Plan

0 1 2 3 4 5
scale bar



Proposed Front Elevation

0 1 2 3 4 5
scale bar



Proposed Rear Elevation

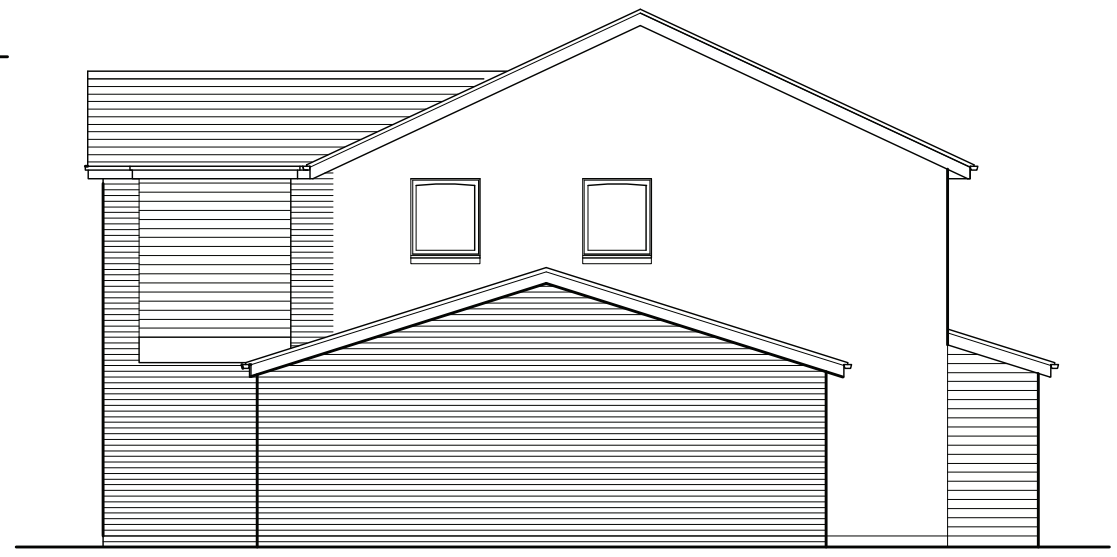

Proposed Side Elevation

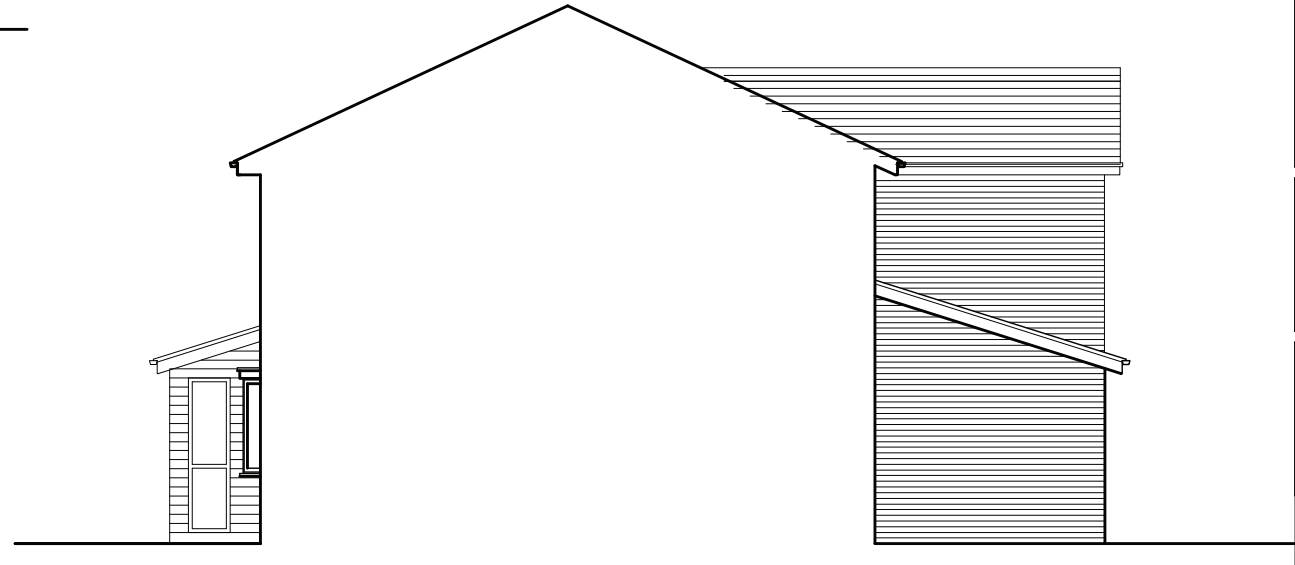

Section showing Proposed Side Elevation

Rev. C 21.5.14 Side window omitted from kitchen. Cill lowered on front bedroom window

Rev. B 23.4.14 Section Showing proposed side elevation corrected

Rev. A 7.4.14 Redrawn to brick dimensions. Proposed new party wall shown

| Drawing Number, | Date |
|---|---|
| 1402/PL1 | 1.4.14 |
| Revision, C | Scale, 1:100 @ A3 / Drawn, SR |

Project Title,

25 Swinbourne Grove
Withington
Manchester
M20 4PP

Drawing Title,

PROPOSED PLANS And ELEVATIONS

SUE RUSSELL ARCHITECTURE
49 ALNESS ROAD
WHALLEY RANGE
MANCHESTER, M16 8HW
TEL 0161 209 9150
EMAIL suerussell@gmail.com