
This drawing is the property of Technical Signs and must not be reproduced in part or in full without prior consent of Technical Signs.

Existing





Peter St Elevation
Scale 1:50

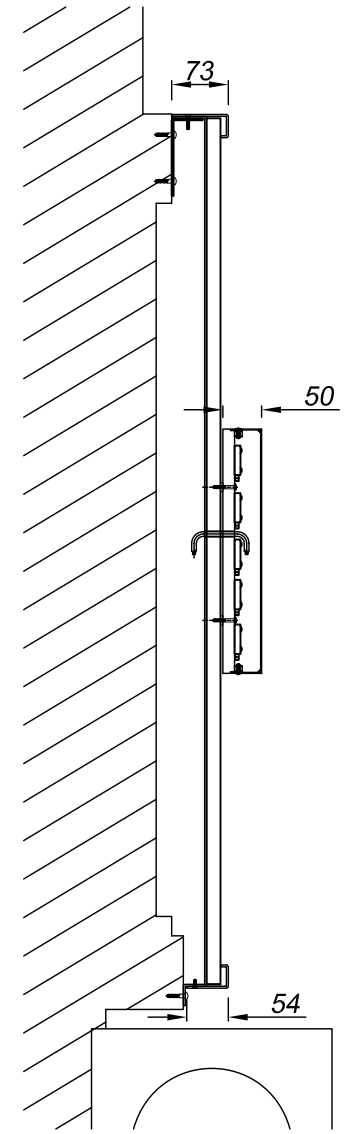

Section A-A through text
Scale 1:10
Slatted wooden panels (stained black) are fixed to the face of a fascia panel within the recessed doorway.

Built-up letters have polished brass faces and returns.
Letter backs are from blue live-edge acrylic.
Letters are screw fixed to the wooden panels.
Internal blue LEDs for halo illumination.

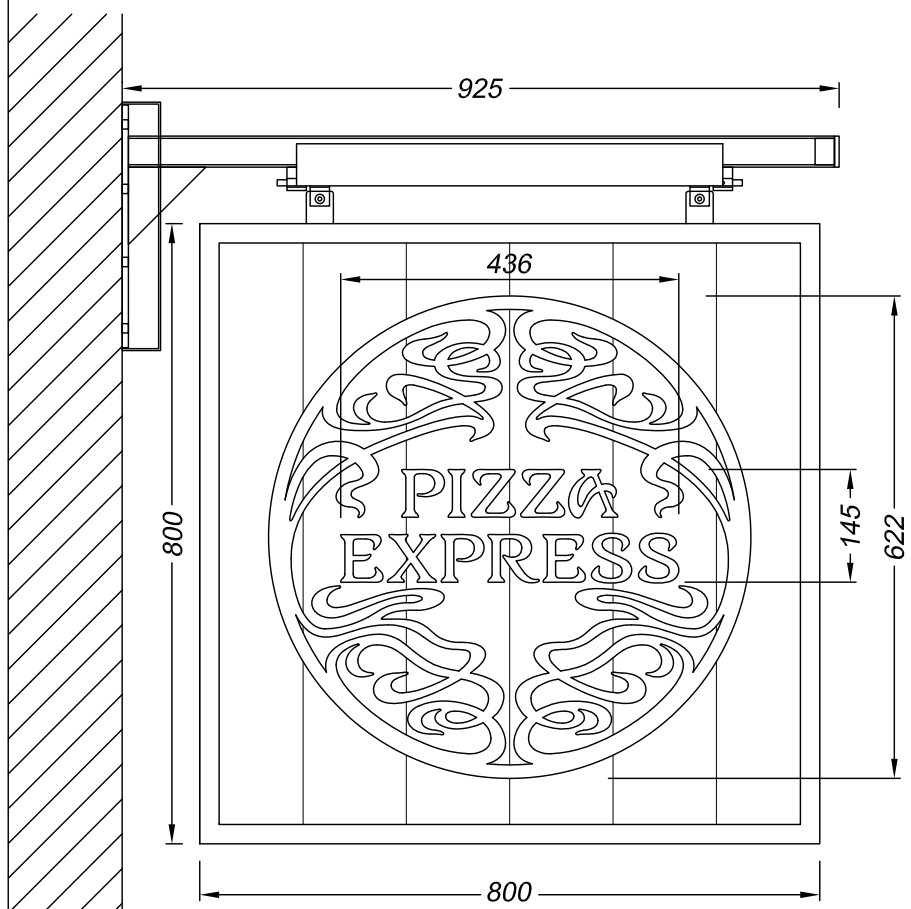

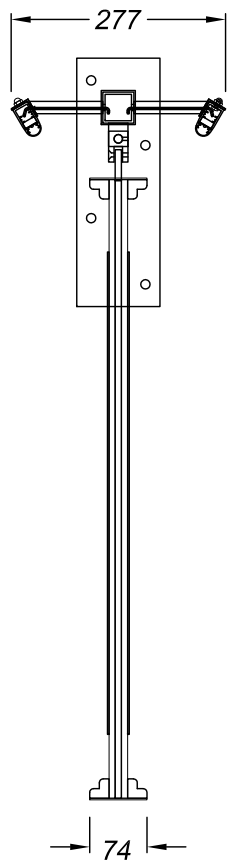

Projection sign - 2 off
Scale 1:10
8mm aluminium panel is faced with timber slats and all is finished satin black.
Fret cut polished brass logos are adhered to both the faces.
Fitted around the panel is an aluminium frame also finished black.
Panel hangs from a mild steel projecting arm which is finished black.
Trough lights are finished black and provide external white LED illumination.

Technical Signs
Floor 1 - Unit 3
Hille Business Centre
132 St Albans Road
Watford, Herts, WD2 4AE
Tel: 01923 811999
Fax: 01923 811998
E-mail: info@technicalsigns.co.uk

Client	Pizza Express
Address/Job details	St George House 56 Peter St Manchester M2 3NQ Existing Signs
Job No	
Drawn by	DN
Date	07/01/14
Scale	As specified (A3)
Drawing No	403120-2
Rev	