
NOTES / REVISIONS

Rev- 3.12.13 First issue planning submittal

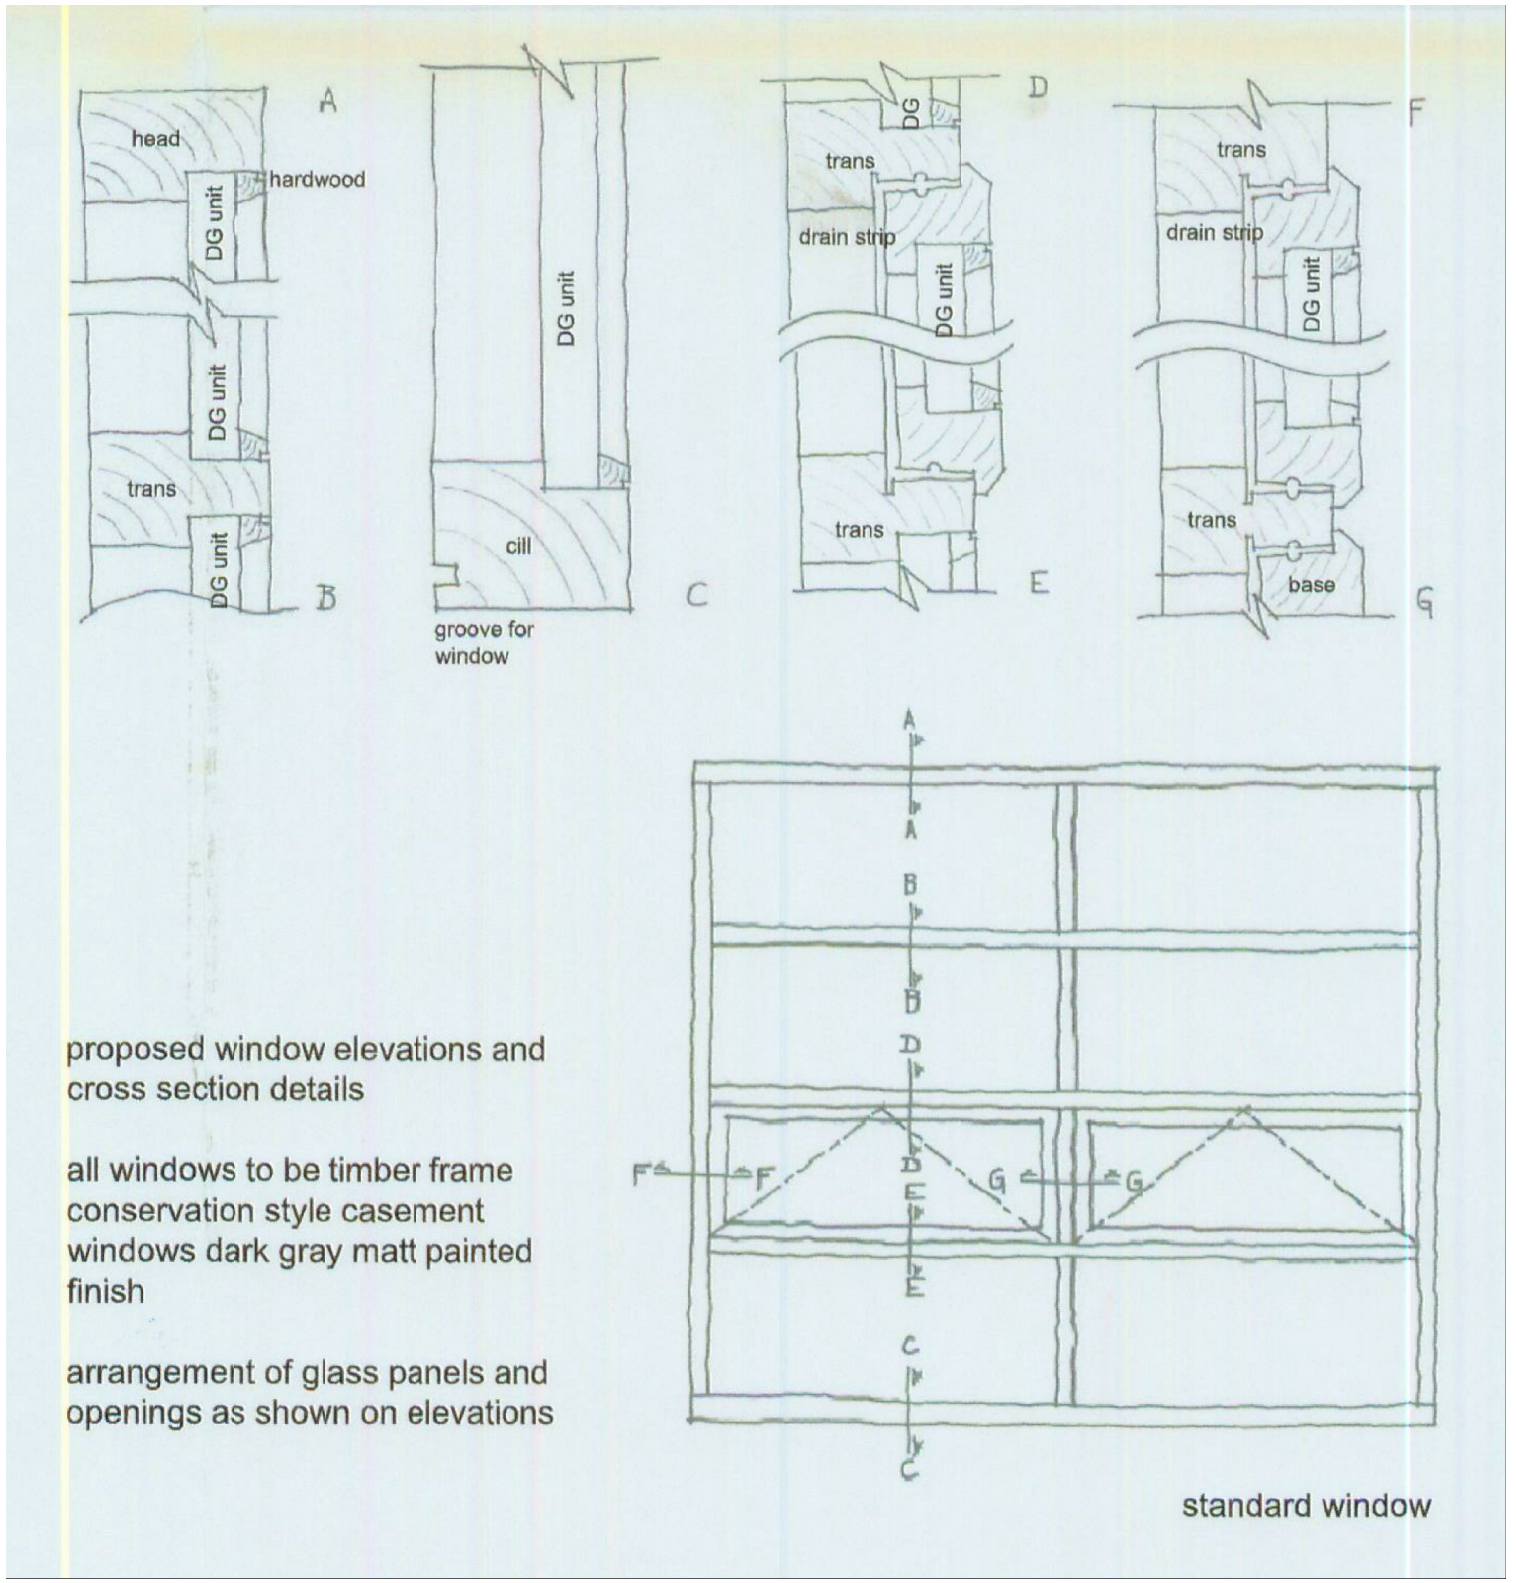

Reinstated Windows

ISG

MANCHESTER CREATIVE STUDIO

Manchester Creative Studio School

FDG fairhursts www.fairhursts.com

JOB TITLE : Manchester Creative Studio
DRAWING TITLE : Reinstated Windows
SCALE : NTS @ A3
DRAWN : TO CHECKED : GEB DATE : 03-12-13
JOB NO./ DWG NO. 7236 / 02 - 43

PLANNING ISSUE