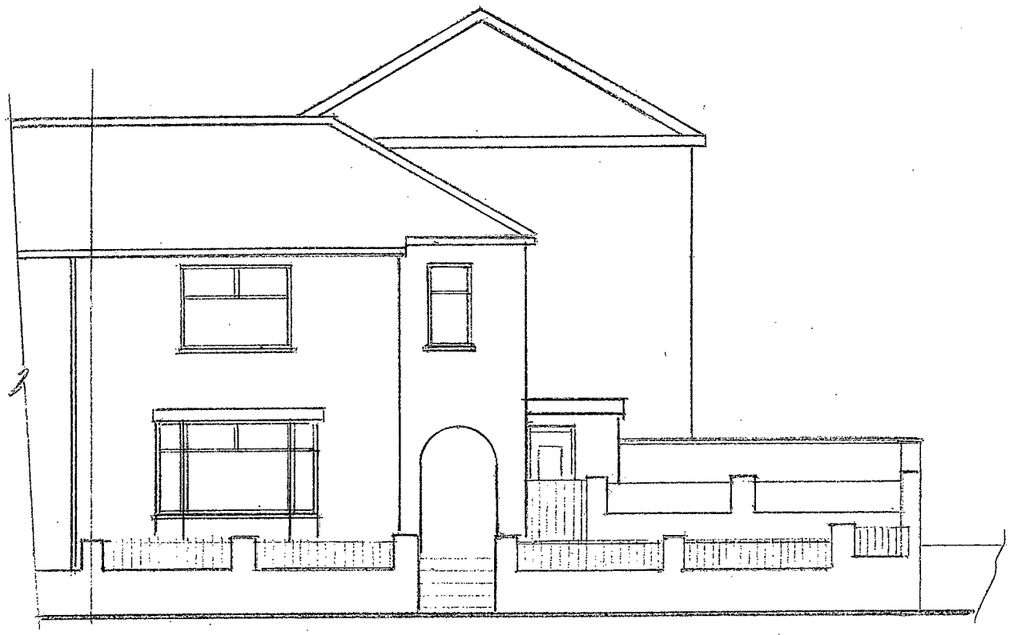

Existing Front Elevation

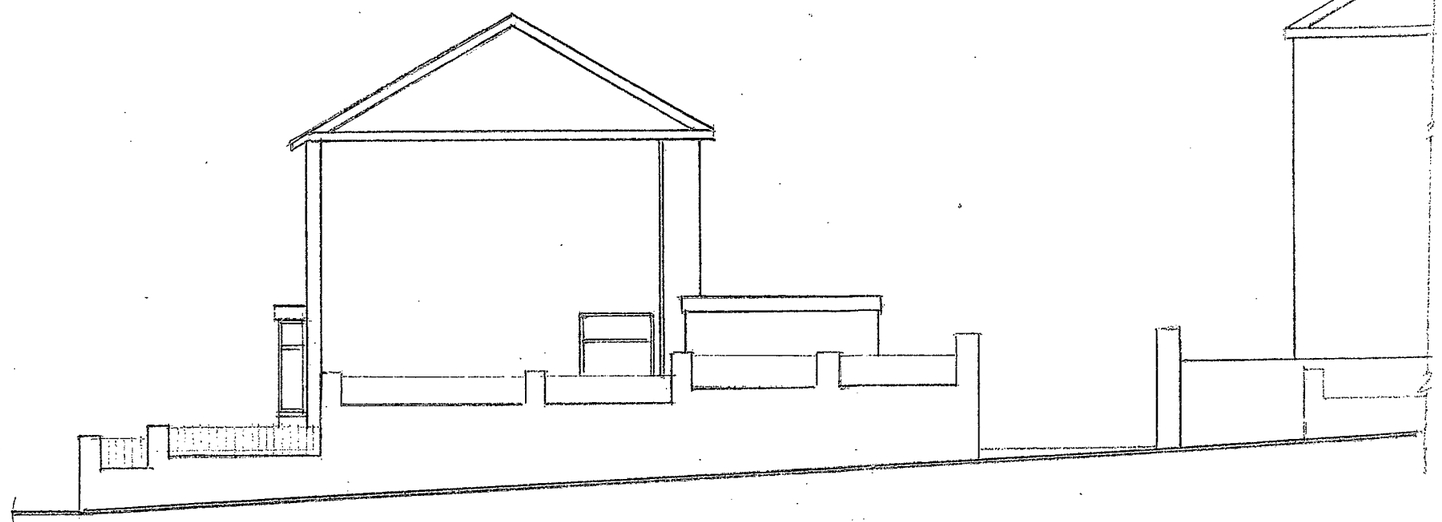

Existing Side Elevation

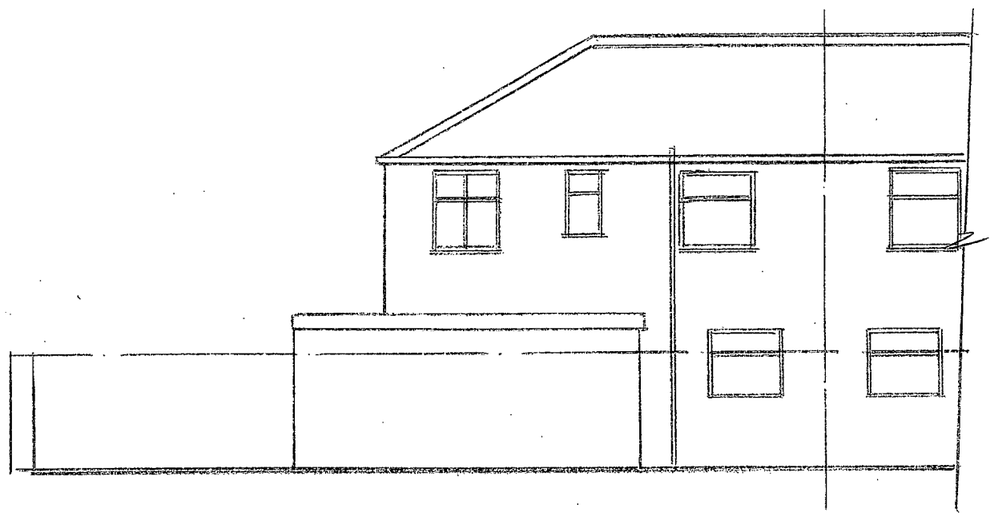

Existing Side Elevation

PLANNING AND
BUILDING CONTROL
16 OCT 2013

Thompson Designs
Tel 0161 705 1458 Mob 07884 318634

Sheet 1
Existing Elevations
19 Kendall Road
Manchester M8 4WD
Scale 1 : 100 Date August 2013

Boundary

Boundary

Kitchen

Assumed line of drains

Dining room

Lounge

Boundary

Boundary

Boundary

Existing Ground Floor Plan

Car parking

Bedroom

WC

Bathroom

Bedroom

Existing First Floor Plan

PLANNING AND BUILDING CONTROL

16 OCT 2013

Thompson Designs
Tel 0161 705 1458 Mob 07884 318634

Sheet 2
Existing Plans
19 Kendall Road
Manchester M8 4WD
Scale 1 : 100 Date August 2013