

Deansgate Local

FOR INFORMATION PURPOSES ONLY

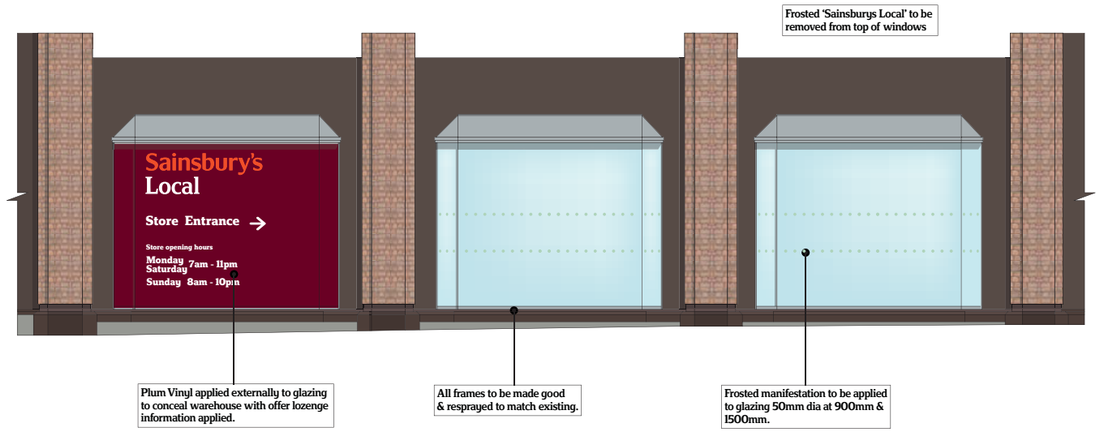

Elevation a

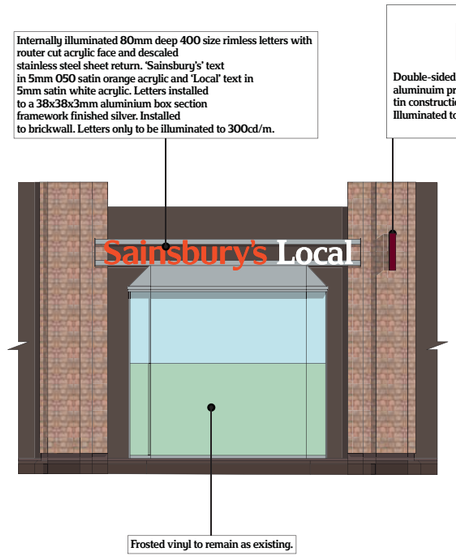

Elevation b




Elevation c

Fascia Dims, 1:50 @ A3





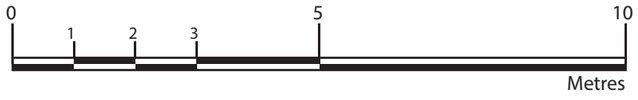

NOTES	REV	REVISIONS	DATE	REV	REVISIONS	DATE
PDRM approved	1#	Initial Layout.	20.02.14			

ORIGINATOR RDS/MS	AUTHORISED JF	PROJECT DEANSGATE LOCAL	
DATE 20.02.14	SCALE 1:100 @A3	DESCRIPTION PROPOSED STORE REFURB	
DRAWING NUMBER DNGG04-EE	REVISION 1#		

Retail Design Solutions (Consultancy) Ltd
Retail Design Solutions (Consultancy) Limited, The Mill Store, Foundry Lane, Earls Colne, Essex, CO6 2SB
Company Registration No: 4378384
Tel - 01787 224878
Fax - 01787 224776
www.retaildesignsolutions.com
info@retaildesignsolutions.com

Sainsbury's
STORE DEVELOPMENT GROUP, SAINSBURY'S SUPERMARKETS LTD
33 HOLBORN, LONDON, EC1N 2HT
TELEPHONE:- 020 7695 6000 FAX:- 020 7695 7610