



EGERTON ROAD

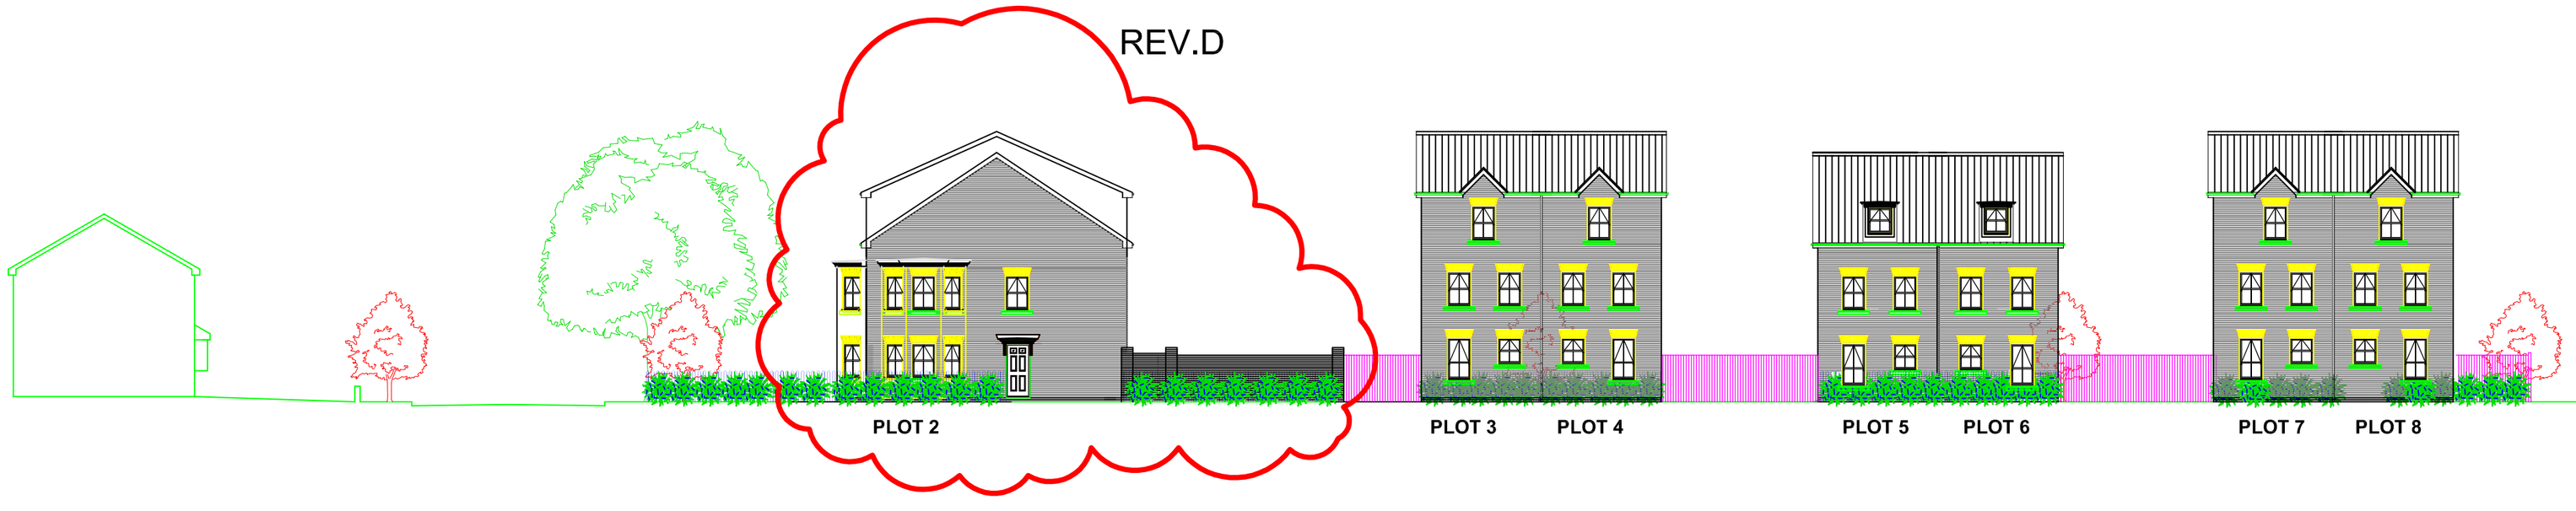

CLIFTON AVENUE

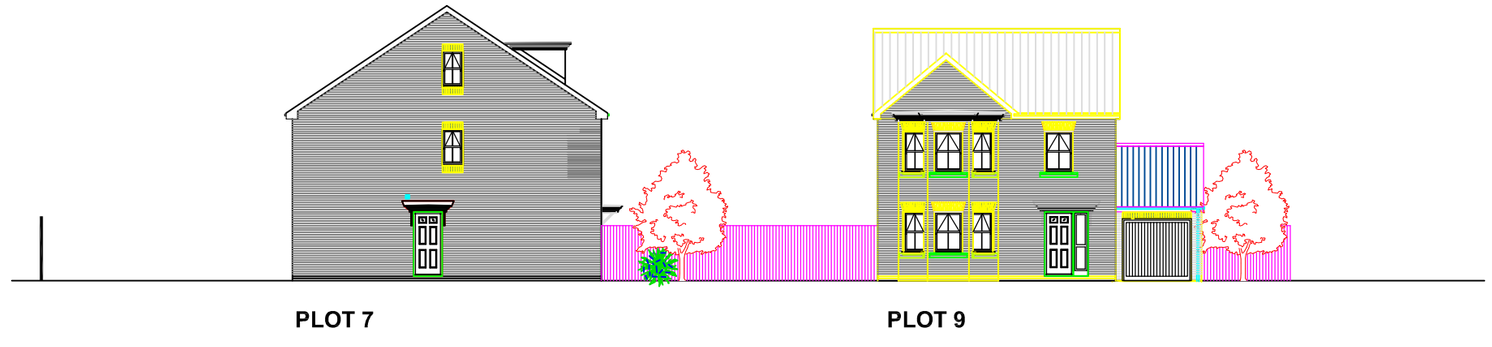



Rev D - Plot 2 Driveway and Wall repositioned AS 15.05.14
Rev C - SF window added to plot 7 gable DB 09.10.13
Rev B - Drawing amended to reflect Egerton & Clifton updates JB 06.09.13
Rev A - Amended in accordance with Site Layout Rev E DB 23.02.12
REVISIONS

TITLE

EGERTON ROAD
MANCHESTER

STREET SCENES FOR SK09

DRAWN BY	DB	SCALE(S)	1:200
DATE	NOV'10	REVISION	D

DRAWING NUMBER

SK09:SS.01

STREET SCENES TO BE READ IN CONJUNCTION WITH INDIVIDUAL HOUSE PACKS, SITE LAYOUT (5419_100_01_O) AND ANY OTHER ENGINEERING DRAWINGS

CARTREFI WATKIN JONES HOMES
55 Ffordd William Morgam St Asaph Business Park, St Asaph, Denbighshire, LL17 0JA. Tel: 01745 538200 Fax: 01745 538201