

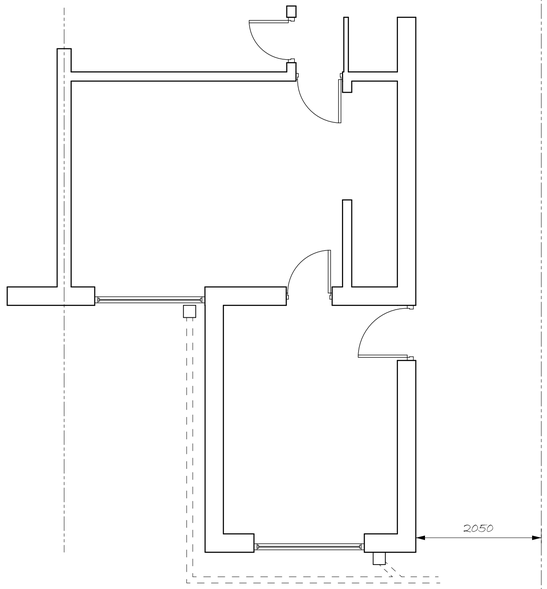



Existing Ground Floor Plan

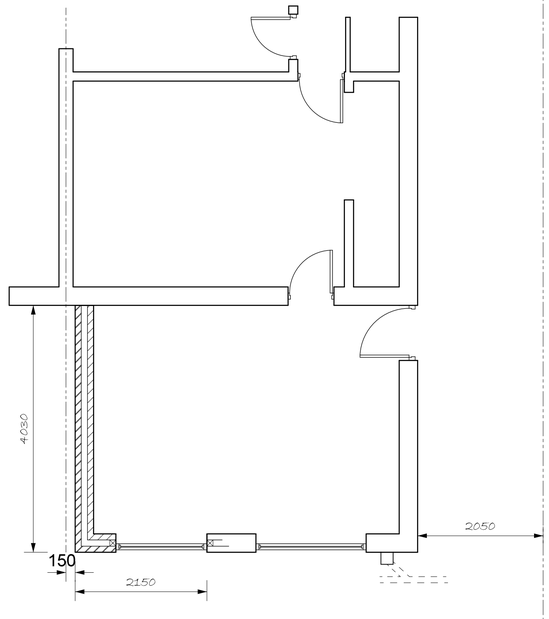


Proposed Ground Floor Plan

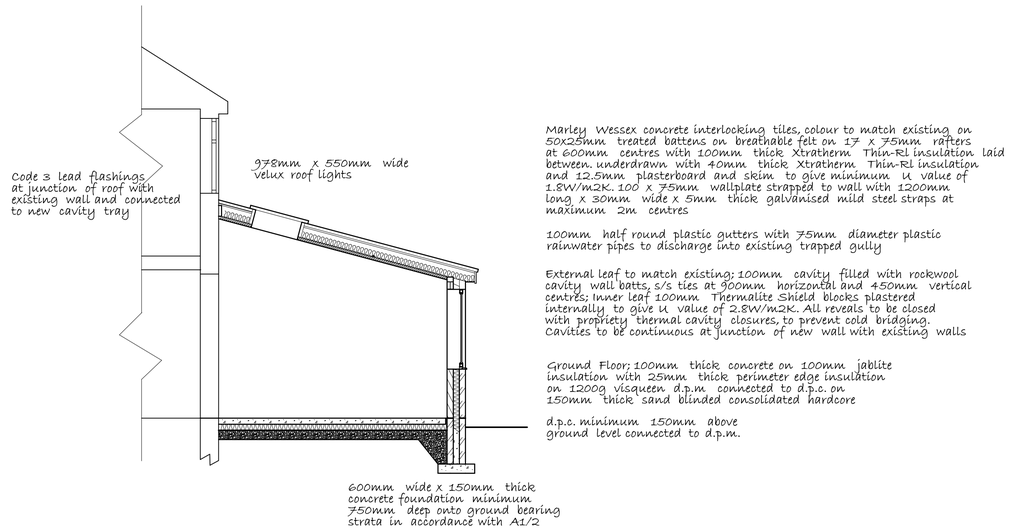


Section

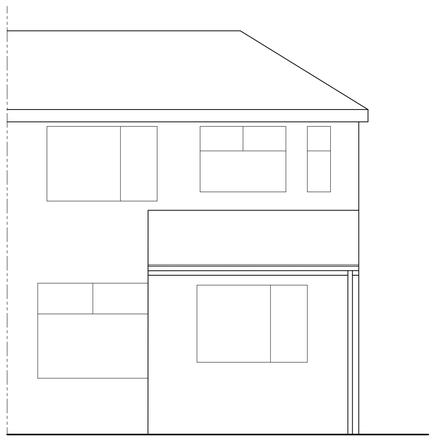

Existing Rear Elevation

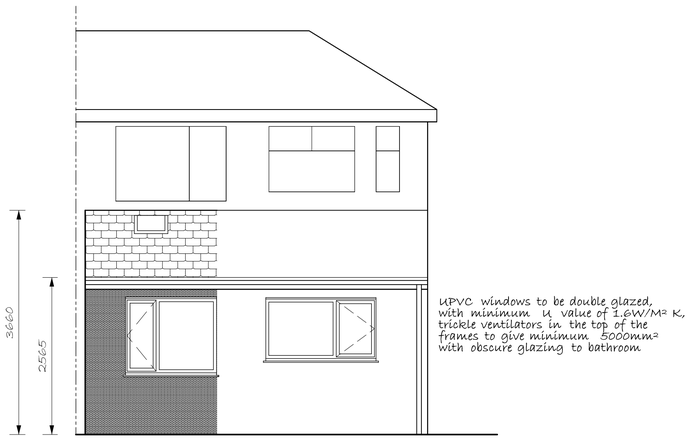

Proposed Rear Elevation

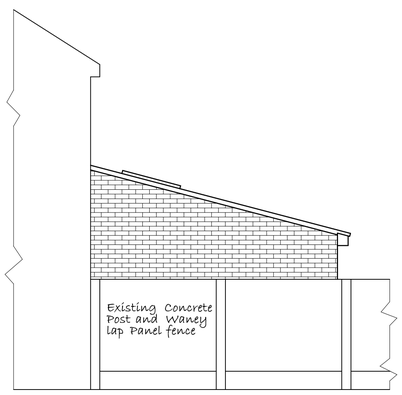

Proposed Side Elevation

All dimensions to be checked on site before work commences

Bolton Building Design and Surveying Limited

27 Saxby Avenue Bromley Cross Bolton BL7 9NX Tel: 01204 303521

Date	X	X	
Revision	A	B	

Project: Proposed Single Storey Rear Extension

Client: Mr A Allan and Ms J Alford

Location 23c Burford Road, Whalley Range. Manchester

Drawing Number: Plng 1 Scale: 1:50 Date: January 2014