
PLANNING AND
BUILDING CONTROL
11 FEB 2014

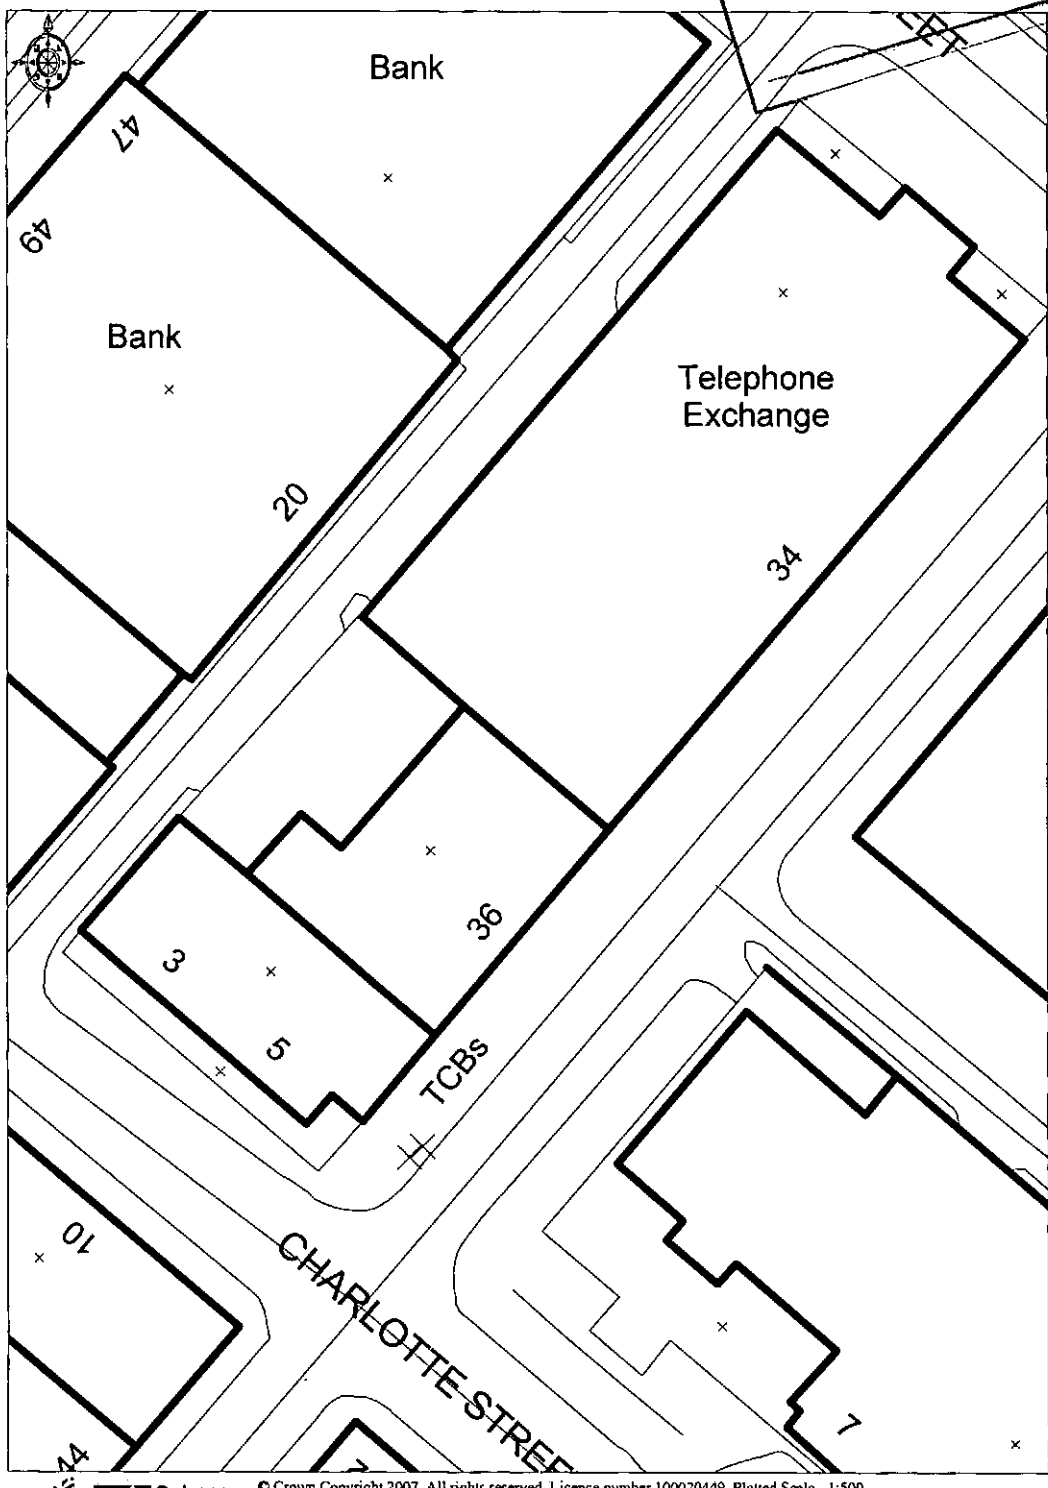

Ordnance Survey
© Crown Copyright 2007. All rights reserved. Licence number 100020449. Plotted Scale - 1:500

This map was created with Promap