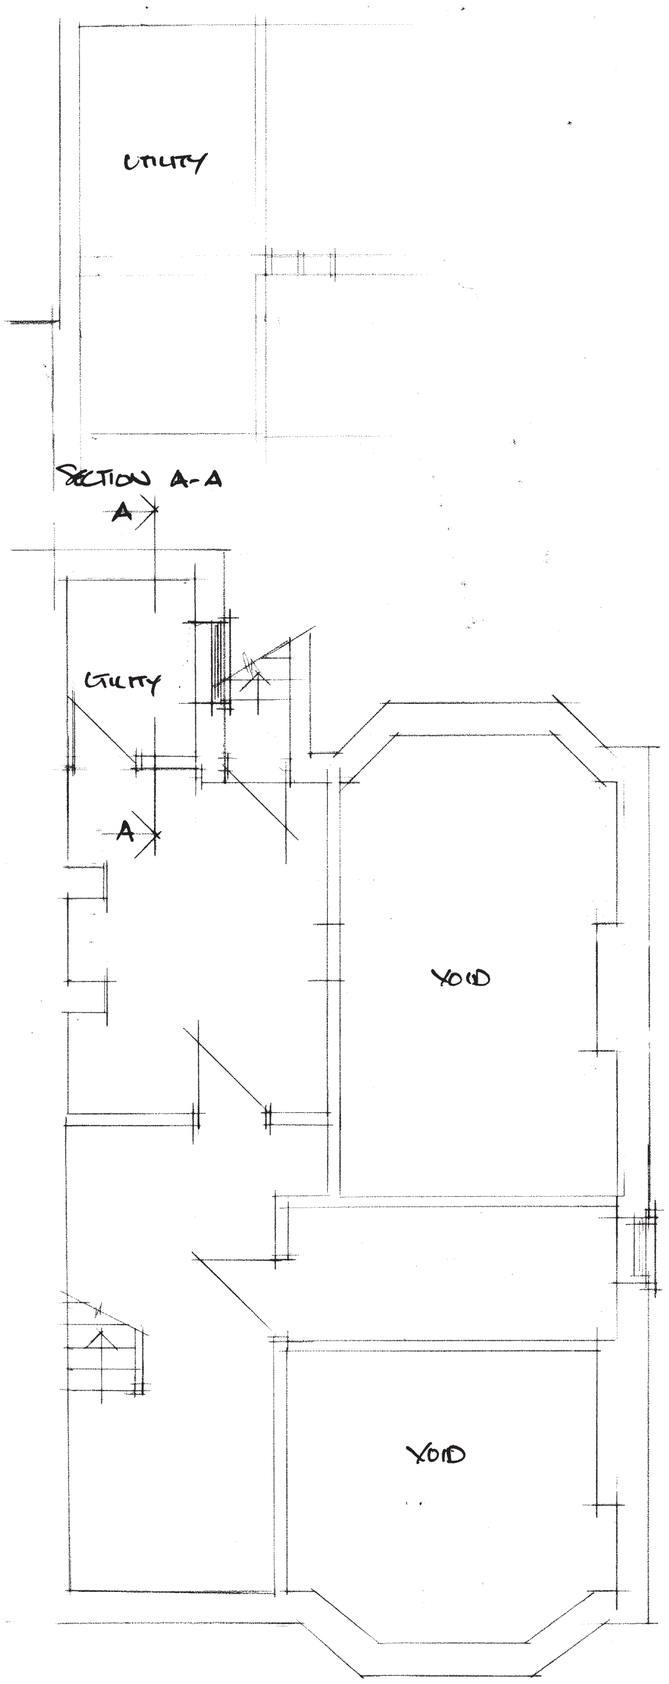

CELLAR PLAN AS EXISTING

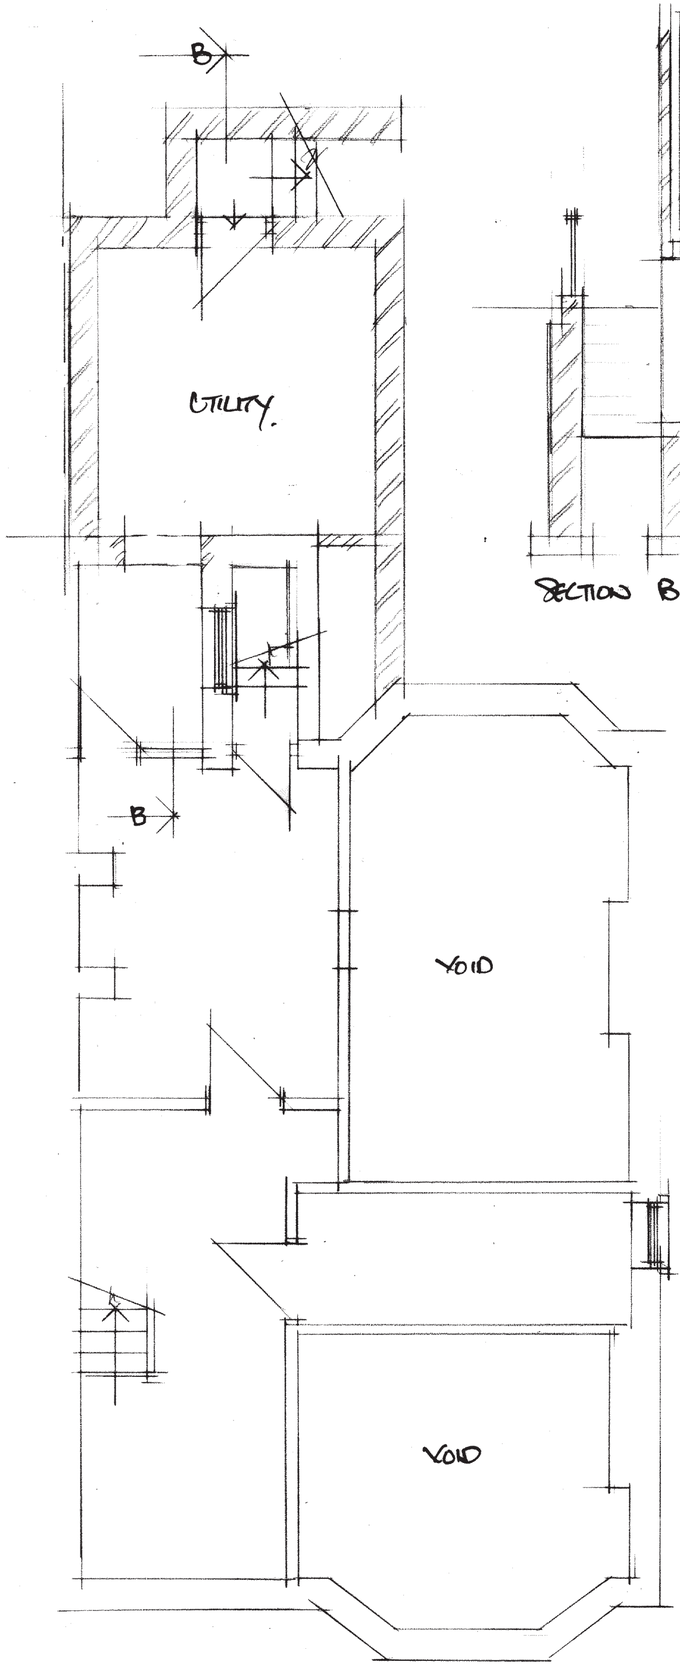

CELLAR PLAN AS PROPOSED

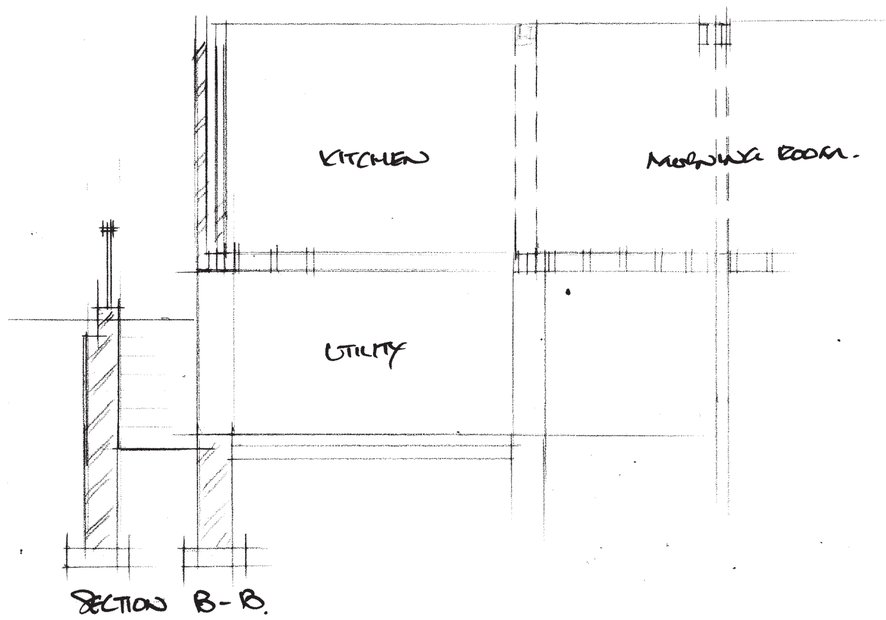

CLIENT
Mr N AHMED
137 COLLEGE ROAD
WHALLEY RANGE M16 CAA

JOB TITLE
PROPOSED REAR EXTENSION

DRG. TITLE
CELLAR PLANS & SECTIONS

stephen
ORMESHER

architectural & interior design

Station House
Adams Hill
Knutsford
Cheshire WA16 6DN

telephone : 01565 652275
fax : 01565 750501

ISSUE	ORIGINAL	1	2	3	4	5	6	7
REVISION								
DATE								
DRAWN								
CHECKED								
APPROVED								

SCALE 1:50 @ A1

DRAWING NUMBER SC181/13/03

M 512650 R