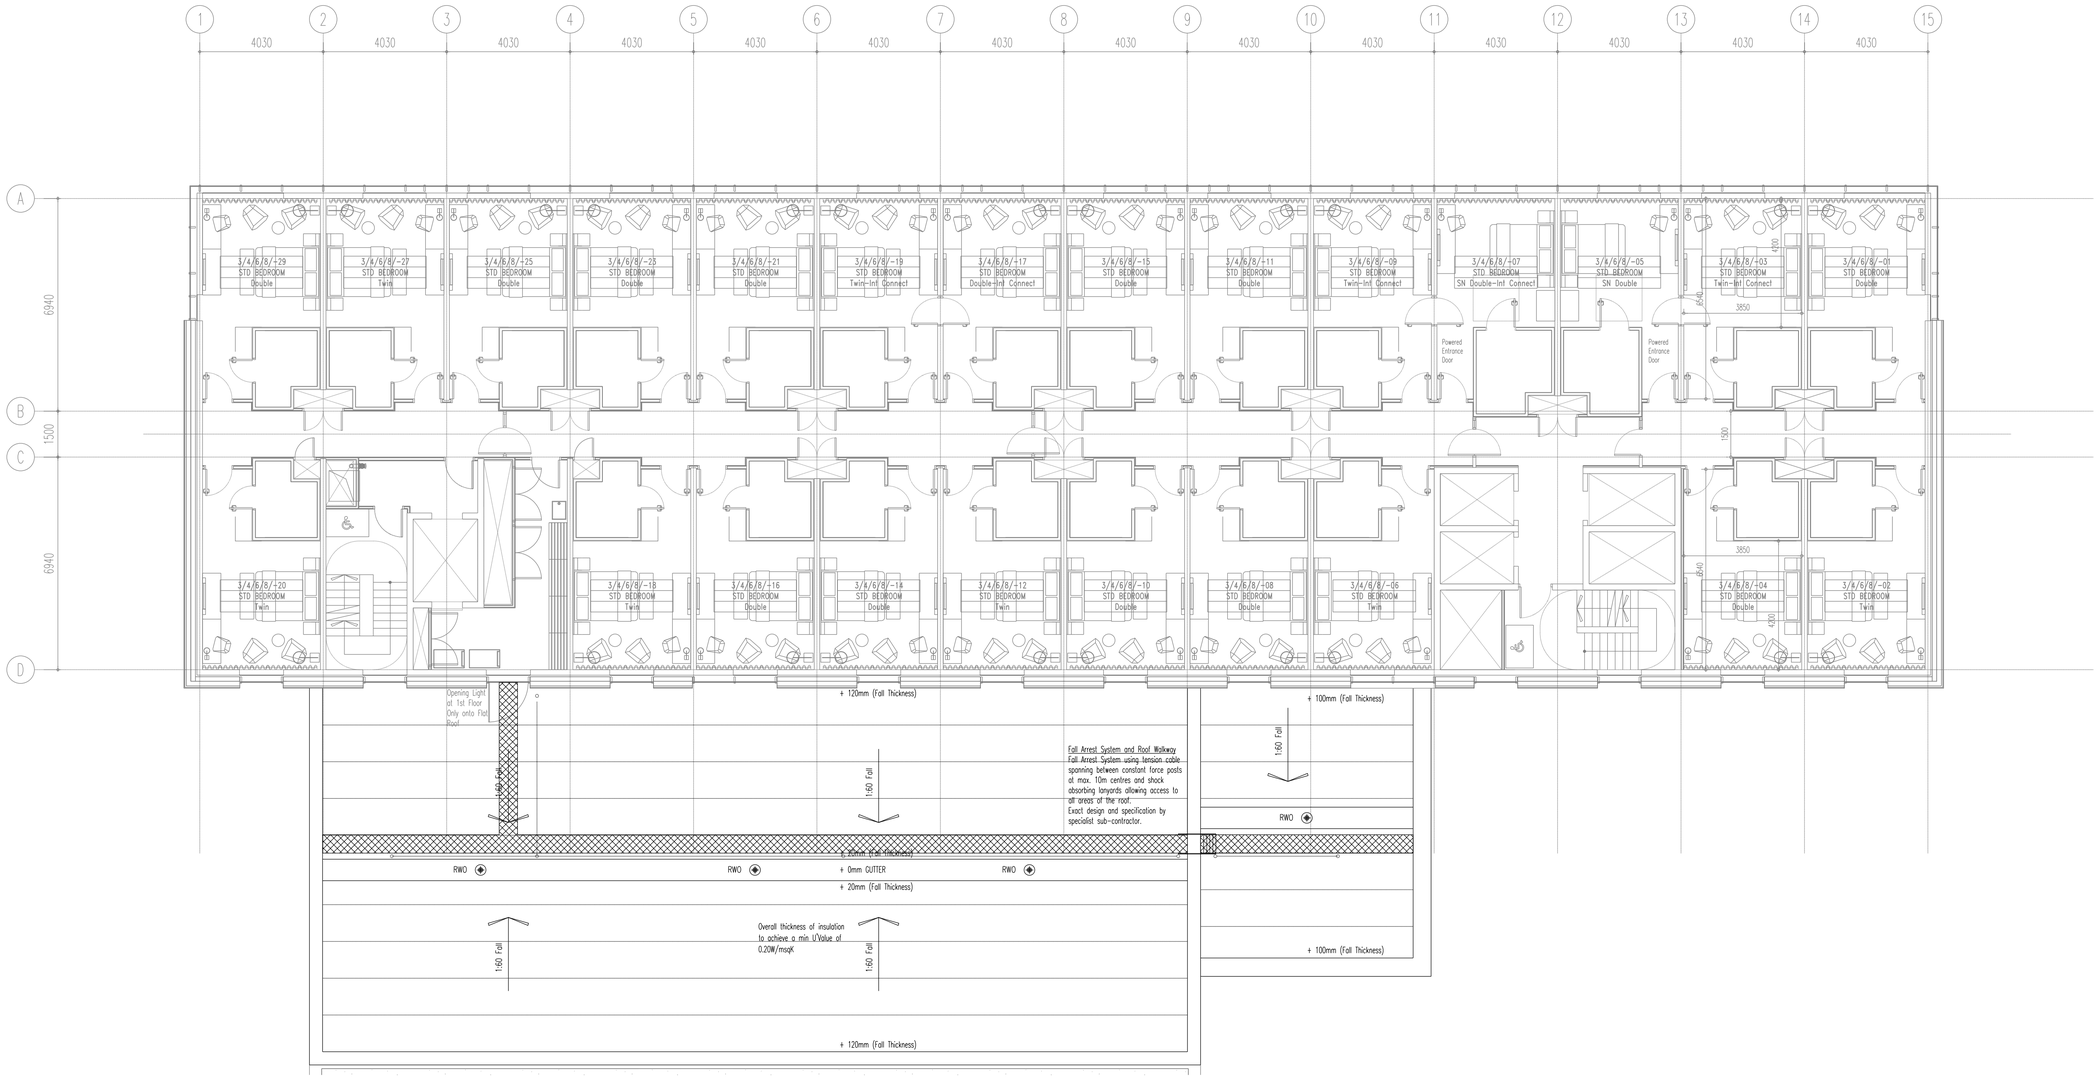


3rd, 4th, 6th, 8th Floor - Standard Level

BUILDING DESIGN PARTNERSHIP SHALL HAVE NO RESPONSIBILITY FOR ANY USE MADE OF THIS DOCUMENT OTHER THAN FOR THAT WHICH IT WAS PREPARED AND ISSUED

ALL DIMENSIONS SHOULD BE CHECKED ON SITE.

DO NOT SCALE FROM THIS DRAWING.

ANY DRAWING ERRORS OR DIVERGENCES SHOULD BE BROUGHT TO THE ATTENTION OF BUILDING DESIGN PARTNERSHIP AT THE ADDRESS SHOWN.

REVISION / DESCRIPTION	DRAWN	CHECKED	DATE
A Updated in accordance with Sec 73 application ammendments	BAO	GJW	06.03.14
- FIRST ISSUE	BAO	GJW	04.02.13

KEY PLAN

CLIENT LOGO

bruntwood

MANCHESTER 1824

The University of Manchester Manchester Business School

11 Ducie Street
P.O. Box 85, Piccadilly Basin
Manchester M60 3JA
United Kingdom
T +44 (0)161 828 2200
F +44 (0)161 828 2235
www.bdp.com

BDP.

PROJECT TITLE
MANCHESTER BUSINESS SCHOOL REFURBISHMENT & DEVELOPMENT

PROJECT NUMBER
P2002542

DRAWING TITLE
MBS Hotel
Crowne Plaza
Level 3, 4, 6, 8

SCALE
1:100@A1

DATE
04.03.14

DRAWING No
02(0-)A253

REVISION
A