

JCDecaux

SITE 3
CHEETHAM HILL ROAD



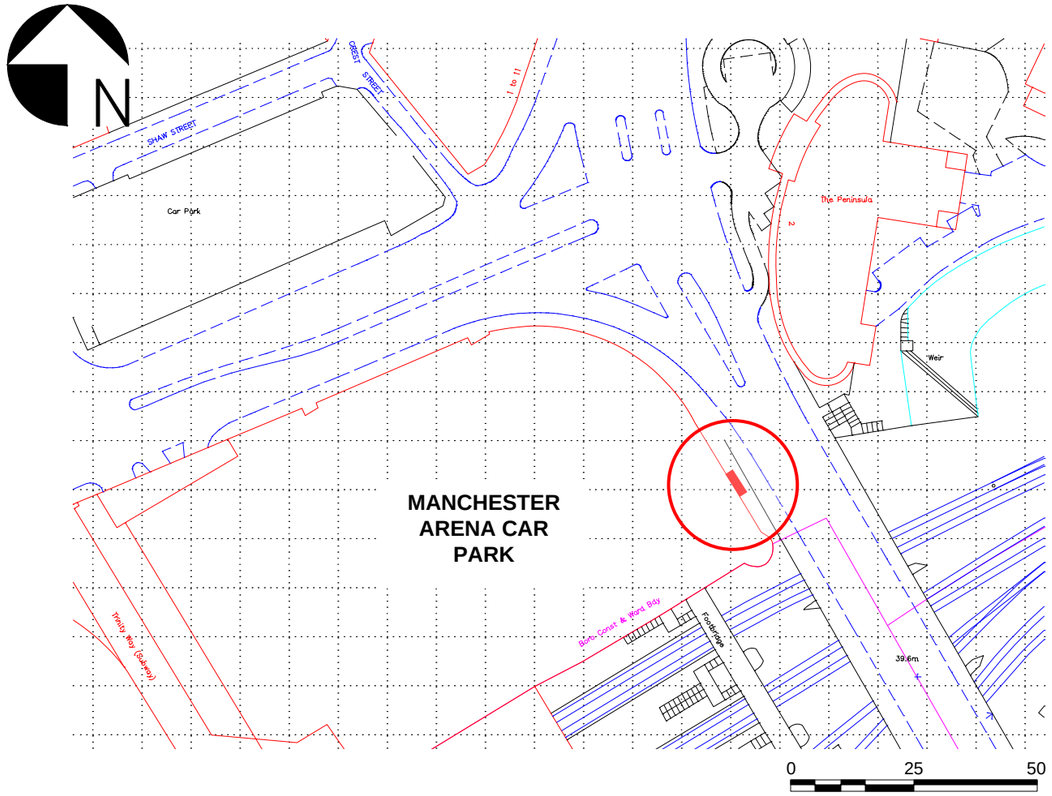

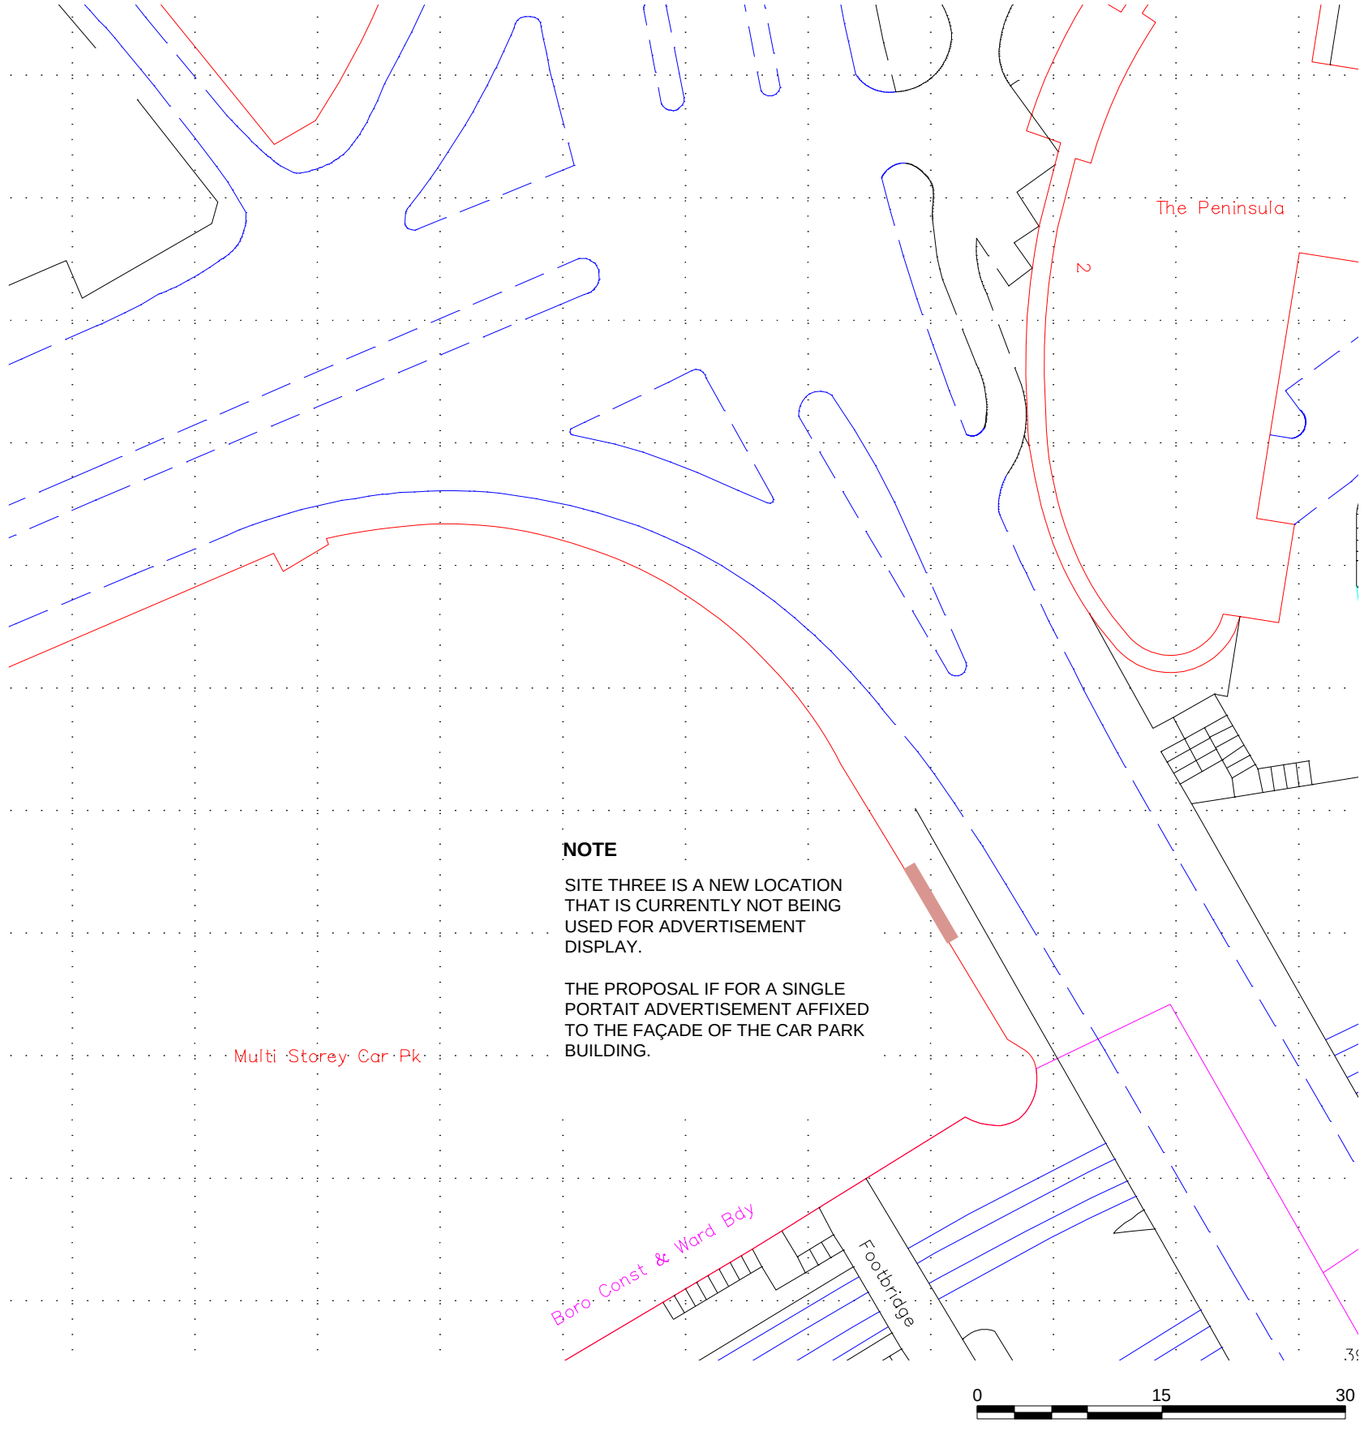

NOTE

SITE THREE IS A NEW LOCATION THAT IS CURRENTLY NOT BEING USED FOR ADVERTISEMENT DISPLAY.

THE PROPOSAL IF FOR A SINGLE PORTAIT ADVERTISEMENT AFFIXED TO THE FAÇADE OF THE CAR PARK BUILDING.

JOB TITLE	Manchester Arena Victoria Station Manchester M3 1AR– Panel Upgrade
CLIENT	N/A
SCALE	1:1250 & 1:500 @ A3
DRAWING	Site 3 OS Extract of panel location
REFERENCE	**A00839/3/01** REV

991 Great West Road
Brentford
Middlesex
TW8 9DN

T: +44 (0) 208 326 7732
F: +44 (0) 208 326 7738
W: www.jcdecaux.co.uk

copyright of JCDecaux ©